
AIR SHED

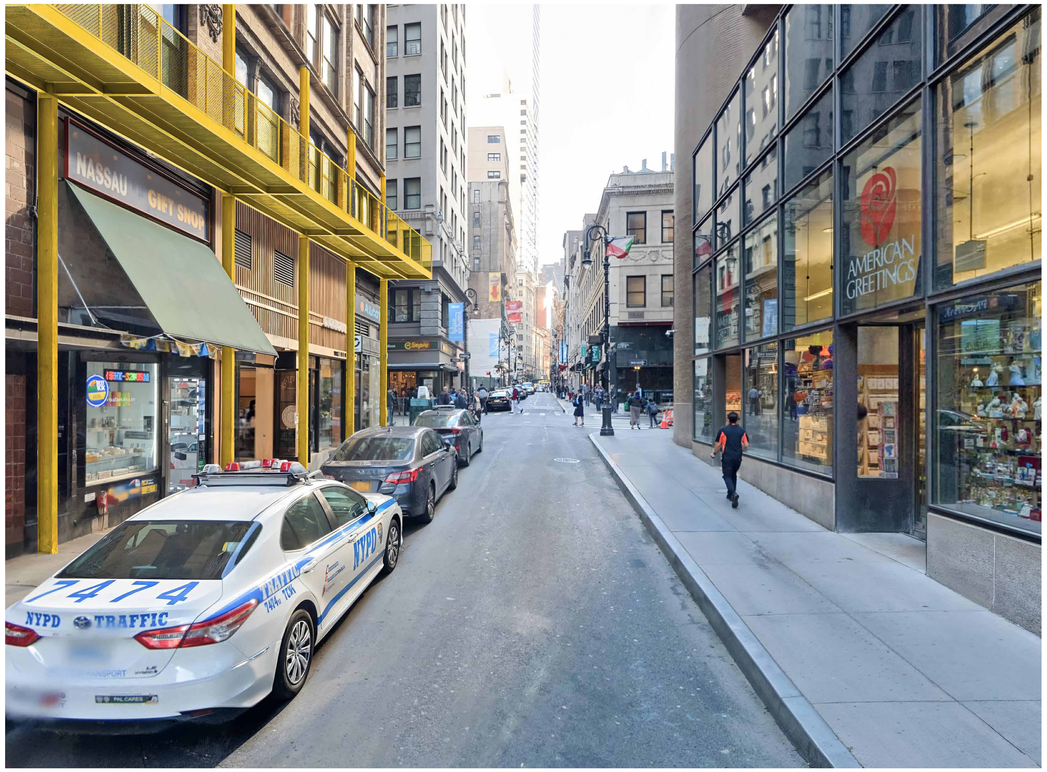

SHEETS

PPD-A1 COVER
PPD-A2 GENERAL NOTES
PPD-A3 AXONOMETRIC
PPD-A4 PLANS
PPD-A5 ELEVATIONS
PPD-A6 SECTIONS
PPD-A7 DETAILS, MATERIAL AND FINISH SCHEDULES
PPD-A8 DETAILS
PPD-A9 DETAILS
PPD-A10 DETAILS
PPD-A11 LIGHTING

REFERENCE DESIGN ONLY. SITE SPECIFIC ENGINEERING AND COMPLIANCE WITH APPLICABLE LAWS AND RULES REQUIRED.

NYC Buildings

NOTES

OWNER SHALL RETAIN A REGISTERED DESIGN PROFESSIONAL (ARCHITECTS AND ENGINEERS LICENSED IN THE STATE OF NEW YORK), AND CONTRACTOR WHO SHALL HAVE FULL RESPONSIBILITY FOR COMPLIANCE WITH APPLICABLE LAWS, RULES AND REQUIREMENTS PERTAINING TO THE DESIGN, SPECIFICATIONS, PERMITTING, FABRICATION, INSTALLATION, CONSTRUCTION, AND MAINTENANCE OF PEDESTRIAN PROTECTION SYSTEMS. FULL RESPONSIBILITY FOR THE INSTALLED PEDESTRIAN PROTECTION SYSTEMS SHALL REMAIN WITH THE APPLICABLE OWNER, REGISTERED DESIGN PROFESSIONAL, AND/OR CONTRACTOR.

THE NEW YORK CITY DEPARTMENT OF BUILDINGS BEARS NO RESPONSIBILITY OR LIABILITY AND MAKES NO WARRANTY, EXPRESS OR IMPLIED, FOR THE DESIGN AND/OR CONSTRUCTION OF THE INSTALLED PEDESTRIAN PROTECTION SYSTEMS. IN NO WAY SHALL IT BE CONSTRUED THAT THE NEW YORK CITY DEPARTMENT OF BUILDINGS, BY PROVIDING THESE REFERENCE DESIGNS, IS SUPPLANTING OR SUPPLEMENTING THE RESPONSIBILITIES OF THE OWNER, REGISTERED DESIGN PROFESSIONAL, AND/OR CONTRACTOR. THE OWNER AND THE CONTRACTOR ACKNOWLEDGE THAT THE SAMPLE CONSTRUCTION DOCUMENTS PREPARED FOR NYC DOB ARE NOT SITE SPECIFIC AND CANNOT BE USED FOR OR RELIED UPON FOR INSTALLATION OF THE SIDEWALK SHED OR FOR PERMITTING PURPOSES. SEE SECTION 3307 OF THE NYC BUILDING CODE FOR MORE INFORMATION.


THE NEW YORK CITY DEPARTMENT OF BUILDINGS MAKES NO WARRANTY, EXPRESSED OR IMPLIED, WITH RESPECT TO THE USE OF ANY INFORMATION DISCLOSED IN ITS DOCUMENTS; AND ASSUMES NO LIABILITY WITH RESPECT TO THE USE OF ANY INFORMATION INCLUDED IN ITS DOCUMENTS.

Project
Pedestrian Protection Designs
AIR SHED


Copyright
New York City Department of Buildings

Drawing Title
COVER


Drawing Number:
PPD-A1

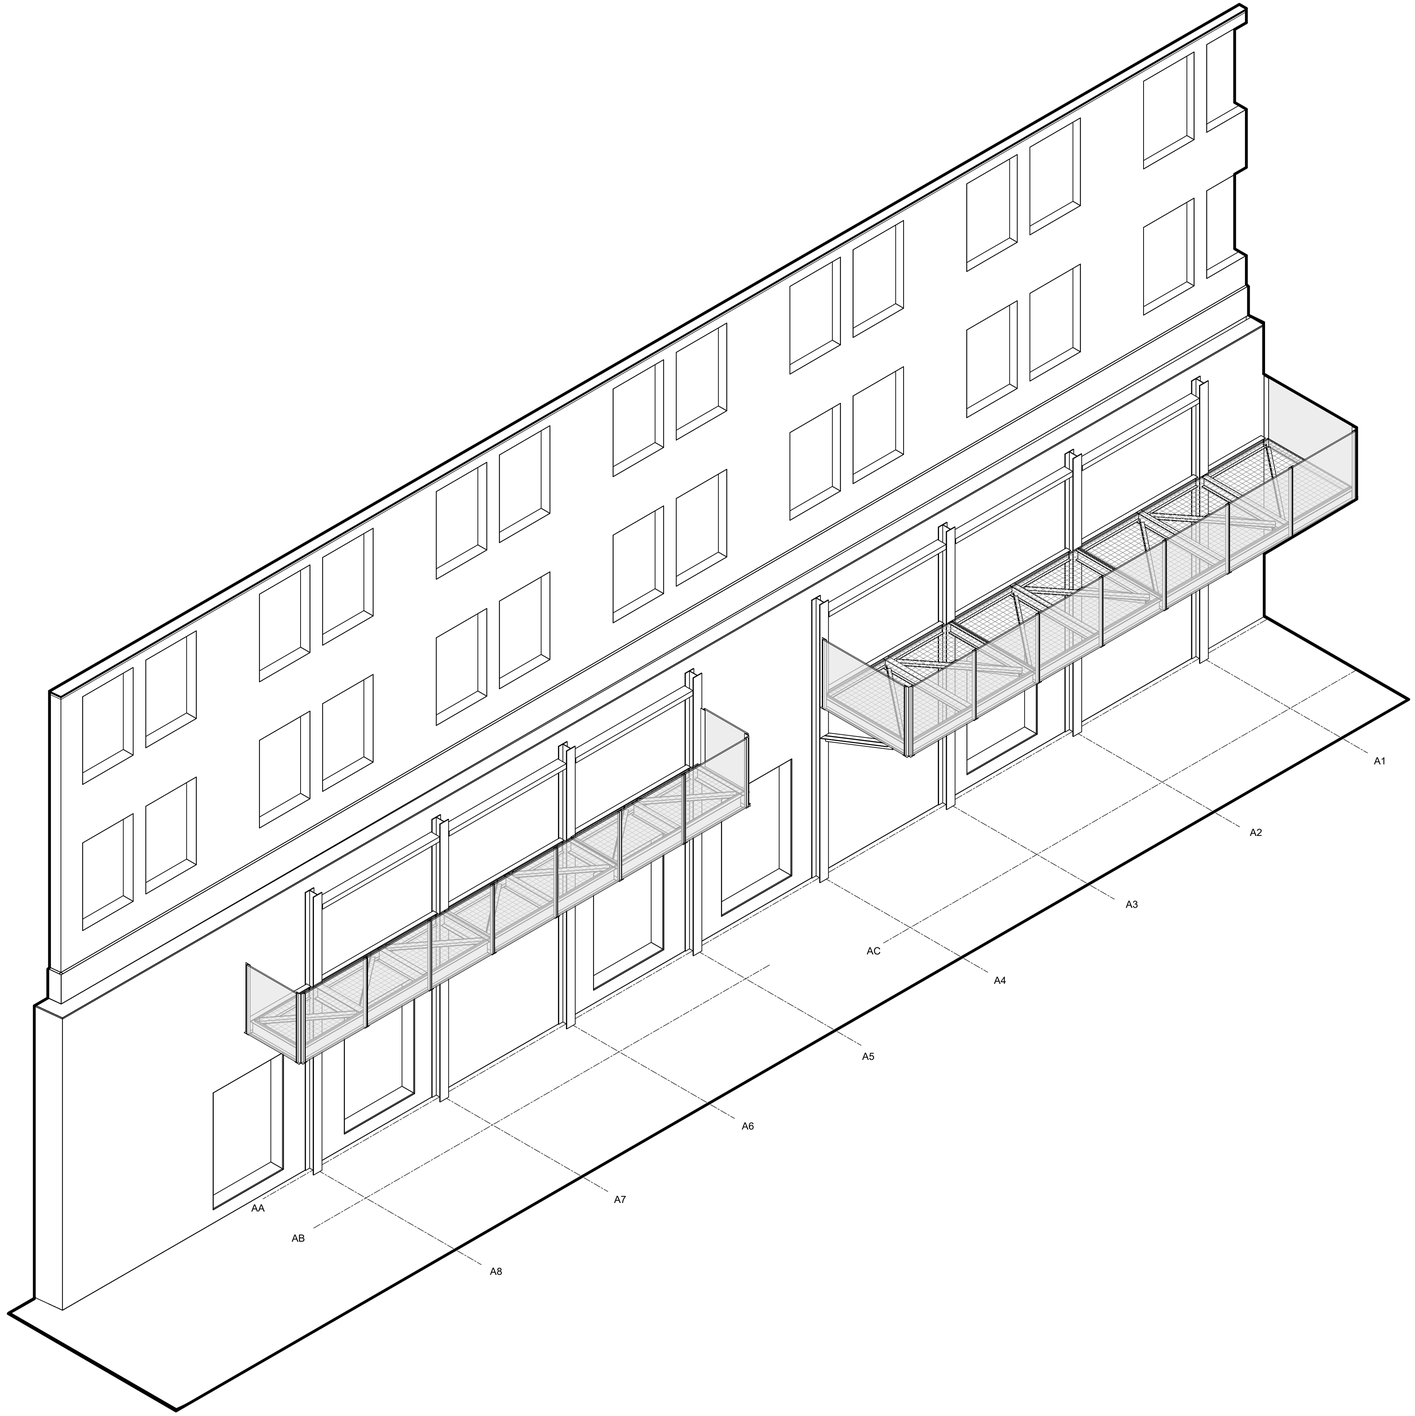

1 AXONOMETRIC

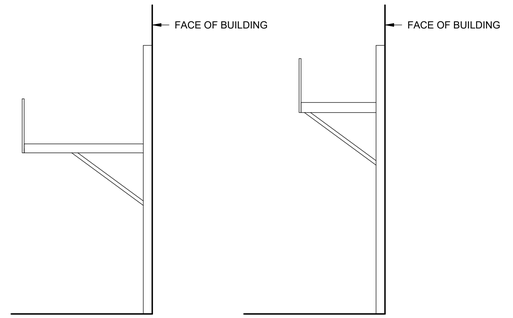

TYPICAL PROPPED BAY

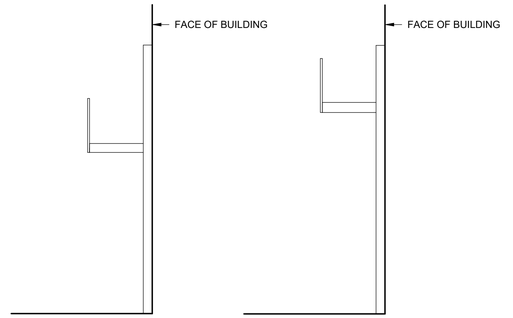

TYPICAL CANTILEVER BAY

SYSTEM DESCRIPTION:
1. NON-SIDEWALK LEVEL PEDESTRIAN PROTECTION SYSTEM ATTACHED TO EXISTING BUILDING.
2. SYSTEM USES SINGLE LINE OF COLUMNS WITH TIE BACK TO BUILDING TO RESIST GRAVITY AND LATERAL LOADS.
3. SYSTEM CAN ACCOMMODATE TRANSLUCENT OR SOLID DECK TYPE OPTIONS.

2 SYSTEM VARIATIONS

REFERENCE DESIGN ONLY. SITE SPECIFIC ENGINEERING AND COMPLIANCE WITH APPLICABLE LAWS AND RULES REQUIRED.

NYC Buildings

NOTES

OWNER SHALL RETAIN A REGISTERED DESIGN PROFESSIONAL (ARCHITECTS AND ENGINEERS LICENSED IN THE STATE OF NEW YORK), AND CONTRACTOR WHO SHALL HAVE FULL RESPONSIBILITY FOR COMPLIANCE WITH APPLICABLE LAWS, RULES AND REQUIREMENTS PERTAINING TO THE DESIGN, SPECIFICATIONS, PERMITTING, FABRICATION, INSTALLATION, CONSTRUCTION, AND MAINTENANCE OF PEDESTRIAN PROTECTION SYSTEMS. FULL RESPONSIBILITY FOR THE INSTALLED PEDESTRIAN PROTECTION SYSTEMS SHALL REMAIN WITH THE APPLICABLE OWNER, REGISTERED DESIGN PROFESSIONAL, AND/OR CONTRACTOR.

THE NEW YORK CITY DEPARTMENT OF BUILDINGS BEARS NO RESPONSIBILITY OR LIABILITY AND MAKES NO WARRANTY, EXPRESS OR IMPLIED, FOR THE DESIGN AND/OR CONSTRUCTION OF THE INSTALLED PEDESTRIAN PROTECTION SYSTEMS. IN NO WAY SHALL IT BE CONSTRUED THAT THE NEW YORK CITY DEPARTMENT OF BUILDINGS, BY PROVIDING THESE REFERENCE DESIGNS, IS SUPPLANTING OR SUPPLEMENTING THE RESPONSIBILITIES OF THE OWNER, REGISTERED DESIGN PROFESSIONAL, AND/OR CONTRACTOR. THE OWNER AND THE CONTRACTOR ACKNOWLEDGE THAT THE SAMPLE CONSTRUCTION DOCUMENTS PREPARED FOR NYC DOB ARE NOT SITE SPECIFIC AND CANNOT BE USED FOR OR RELIED UPON FOR INSTALLATION OF THE SIDEWALK SHED OR FOR PERMITTING PURPOSES. SEE SECTION 3307 OF THE NYC BUILDING CODE FOR MORE INFORMATION.


THE NEW YORK CITY DEPARTMENT OF BUILDINGS MAKES NO WARRANTY, EXPRESSED OR IMPLIED, WITH RESPECT TO THE USE OF ANY INFORMATION DISCLOSED IN ITS DOCUMENTS; AND ASSUMES NO LIABILITY WITH RESPECT TO THE USE OF ANY INFORMATION INCLUDED IN ITS DOCUMENTS.

Project
Pedestrian Protection Designs
AIR SHED

Copyright
New York City Department of Buildings


Drawing Title
AXONOMETRIC

Drawing Number:
PPD-A3

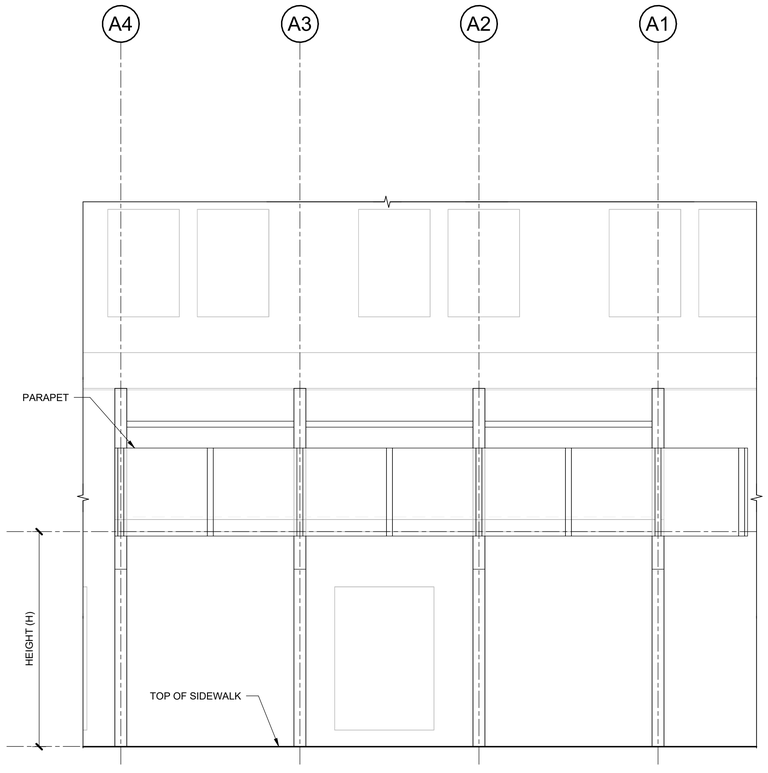

NOTES:
1. FOR H DIMENSION REFER TO SCHEDULE ON DRAWING PPD-A4
2. FOR DECK TYPE OPTIONS SEE DRAWINGS PPD-A8 & PPD-A9

1 ELEVATION - PROPPED PLATFORM
1/4" = 1'-0"

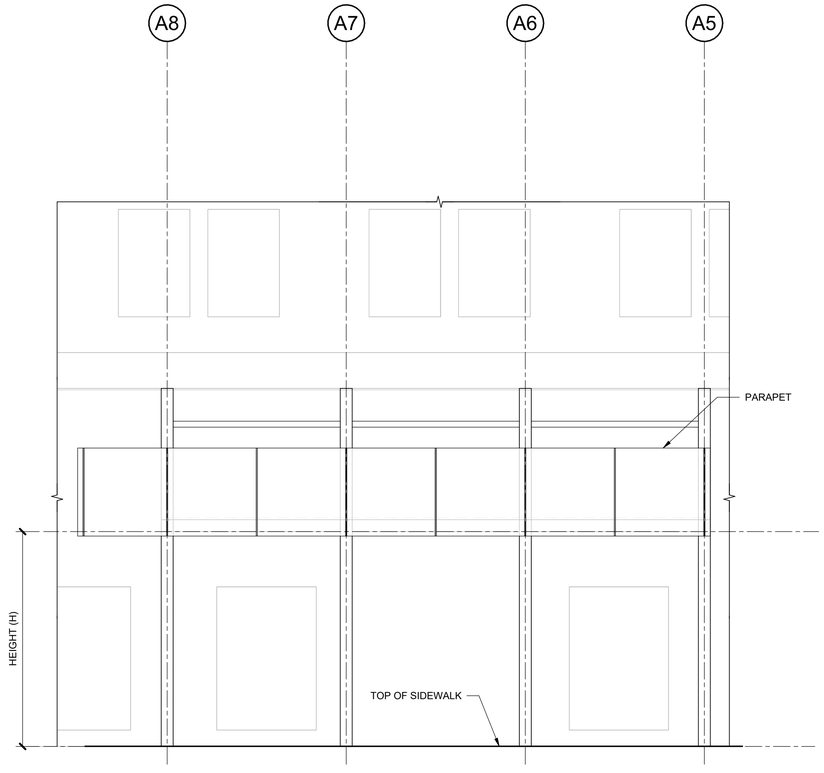

NOTES:
1. FOR H DIMENSION REFER TO SCHEDULE ON DRAWING PPD-A4
2. FOR DECK TYPE OPTIONS SEE DRAWINGS PPD-A8 & PPD-A9

2 ELEVATION - CANTILEVER PLATFORM
1/4" = 1'-0"

NYC Buildings

NOTES

OWNER SHALL RETAIN A REGISTERED DESIGN PROFESSIONAL (ARCHITECTS AND ENGINEERS LICENSED IN THE STATE OF NEW YORK), AND CONTRACTOR WHO SHALL HAVE FULL RESPONSIBILITY FOR COMPLIANCE WITH APPLICABLE LAWS, RULES AND REQUIREMENTS PERTAINING TO THE DESIGN, SPECIFICATIONS, PERMITTING, FABRICATION, INSTALLATION, CONSTRUCTION, AND MAINTENANCE OF PEDESTRIAN PROTECTION SYSTEMS. FULL RESPONSIBILITY FOR THE INSTALLED PEDESTRIAN PROTECTION SYSTEMS SHALL REMAIN WITH THE APPLICABLE OWNER, REGISTERED DESIGN PROFESSIONAL, AND/OR CONTRACTOR.

THE NEW YORK CITY DEPARTMENT OF BUILDINGS BEARS NO RESPONSIBILITY OR LIABILITY AND MAKES NO WARRANTY, EXPRESS OR IMPLIED, FOR THE DESIGN AND/OR CONSTRUCTION OF THE INSTALLED PEDESTRIAN PROTECTION SYSTEMS. IN NO WAY SHALL IT BE CONSTRUED THAT THE NEW YORK CITY DEPARTMENT OF BUILDINGS, BY PROVIDING THESE REFERENCE DESIGNS, IS SUPPLANTING OR SUPPLEMENTING THE RESPONSIBILITIES OF THE OWNER, REGISTERED DESIGN PROFESSIONAL, AND/OR CONTRACTOR. THE OWNER AND THE CONTRACTOR ACKNOWLEDGE THAT THE SAMPLE CONSTRUCTION DOCUMENTS PREPARED FOR NYC DOB ARE NOT SITE SPECIFIC AND CANNOT BE USED FOR OR RELIED UPON FOR INSTALLATION OF THE SIDEWALK SHED OR FOR PERMITTING PURPOSES. SEE SECTION 3307 OF THE NYC BUILDING CODE FOR MORE INFORMATION.

THE NEW YORK CITY DEPARTMENT OF BUILDINGS MAKES NO WARRANTY, EXPRESSED OR IMPLIED, WITH RESPECT TO THE USE OF ANY INFORMATION DISCLOSED IN ITS DOCUMENTS; AND ASSUMES NO LIABILITY WITH RESPECT TO THE USE OF ANY INFORMATION INCLUDED IN ITS DOCUMENTS.

Project
Pedestrian Protection Designs
AIR SHED

Copyright
New York City Department of Buildings

Drawing Title
ELEVATIONS

Drawing Number:
PPD-A5

REFERENCE DESIGN ONLY. SITE SPECIFIC ENGINEERING AND COMPLIANCE WITH APPLICABLE LAWS AND RULES REQUIRED.

DECK TYPES: MATERIAL & FINISH SCHEDULE


DECKING MATERIAL	FINISH	COLOR	NOTES
DECK TYPE D1	1/2" POLYCARBONATE	CLEAR, BLUE	- CO-EXTRUDED OR COATED UV PROTECION ON ONE SIDE FOR EXTERIOR APPLICATIONS - SEAMS TO OCCUR ON CENTERLINES OF BEAMS - ALIGN SEAMS OF POLYCARBONATE FOR APPLICATION OF TAPE (SEE ADDITIONAL NOTES FOR SPEC).
	METAL GRATING	N/A	- SEE PPD-A2 FOR SPECIFICATION - PRIMED & PAINTED TO MATCH
DECK TYPE D2	2X10 TIMBER PLANKING	N/A	"OSHA BOARD", PERPENDICULAR TO B-DECK
	1 1/2" METAL ROOF DECK	CUSTOM - RAL COLOR	- PRIMED & PAINTED TO MATCH - PERPENDICULAR TO B1 - EDGES TO OVERLAP 2" MINIMUM

PARAPET: MATERIAL & FINISH SCHEDULE


FENCING MATERIAL	FINISH	COLOR	NOTES
PARAPET PANEL	CORRUGATED ALUMINIUM	CUSTOM - RAL COLOR	20 GAUGE PAINTED CORRUGATED ALUMINIUM (PERFORATED) - 3/4"
ADDITIONAL NOTES: TAPE SPECIFICATION: 2" CLEAR WEATHERPROOF AND UV RESISTANT TAPE			

STRUCTURAL MEMBER FINISH SCHEDULE


FINISH TYPE	FINISH	COLOR	STRUCTURAL MEMBER	NOTES
GALVANIZED STEEL	GALVANIZED STEEL	N/A	COLUMN (C1)	
	GALVANIZED STEEL	N/A	BEAM (B1/B2/B3)	
	GALVANIZED STEEL	N/A	BRACE (HBR1/VBR1)	
PRIMED & PAINTED w/ GALVANIZED STEEL	PRIMED & PAINTED	CUSTOM - RAL COLOR	COLUMN (C1)	
	PRIMED & PAINTED	CUSTOM - RAL COLOR	BEAM (B1/B2/B3)	
	PRIMED & PAINTED	CUSTOM - RAL COLOR	BRACE (HBR1/VBR1)	
PRIMED & PAINTED w/ UNTREATED STEEL	PRIMED & PAINTED	CUSTOM - RAL COLOR	COLUMN (C1)	
	PRIMED & PAINTED	CUSTOM - RAL COLOR	BEAM (B1/B2/B3)	
	PRIMED & PAINTED	CUSTOM - RAL COLOR	BRACE (HBR1/VBR1)	
POWDERCOATED w/ UNTREATED STEEL	POWDERCOATED STEEL	CUSTOM - RAL COLOR	COLUMN (C1)	
	POWDERCOATED STEEL	CUSTOM - RAL COLOR	BEAM (B1/B2/B3)	
	POWDERCOATED STEEL	CUSTOM - RAL COLOR	BRACE (HBR1/VBR1)	

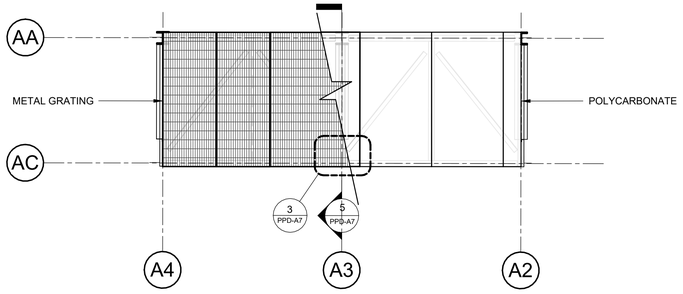


1 PART PLAN - DECK TYPE D1
1/4" = 1'-0"

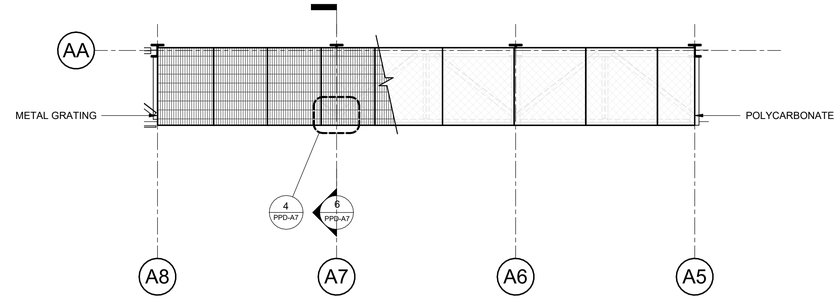


2 PART PLAN - DECK TYPE D1
1/4" = 1'-0"

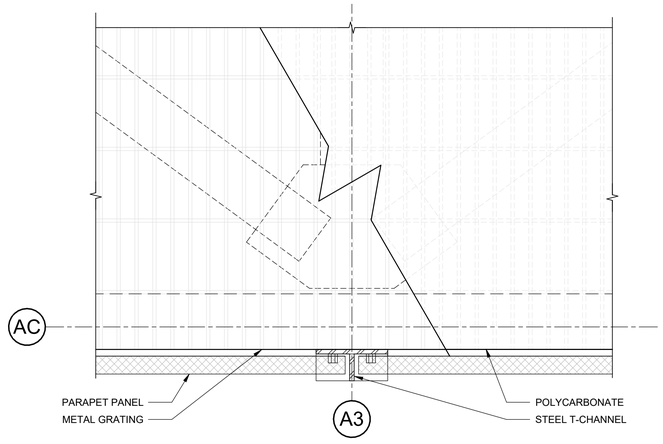


3 PLAN DETAIL - DECK TYPE D1
3" = 1'-0"

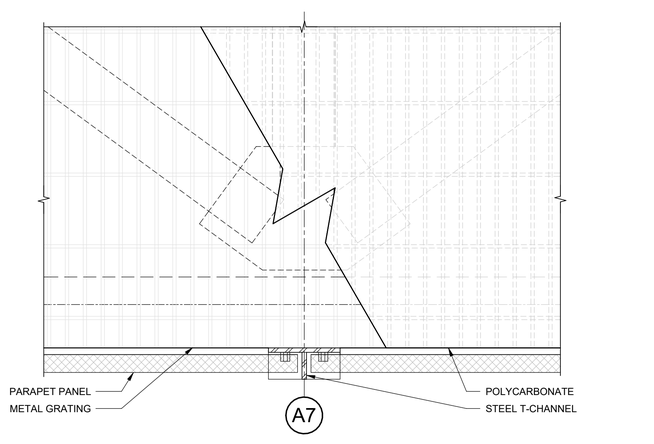

4 PLAN DETAIL - DECK TYPE D1
3" = 1'-0"

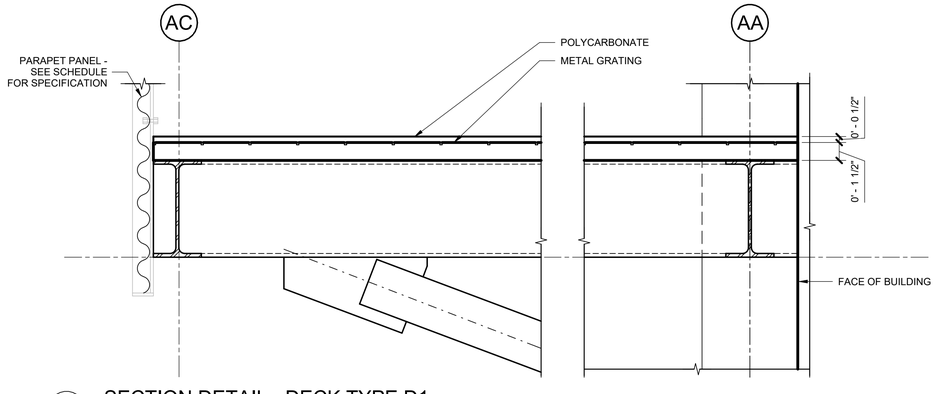

5 SECTION DETAIL - DECK TYPE D1
2" = 1'-0"

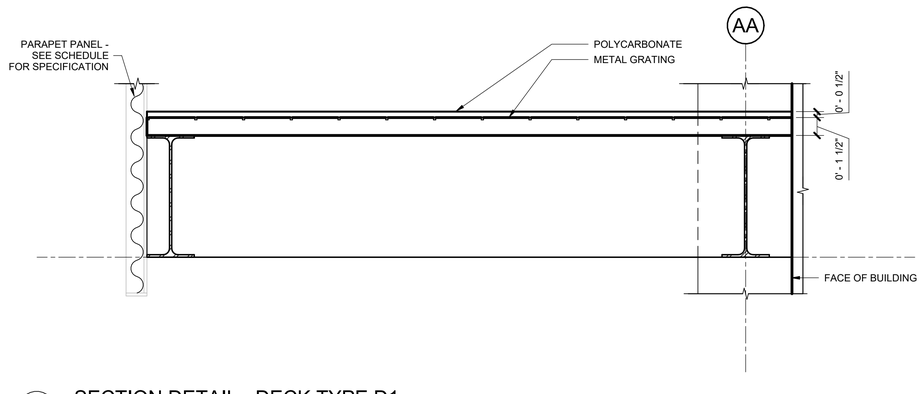

6 SECTION DETAIL - DECK TYPE D1
2" = 1'-0"

REFERENCE DESIGN ONLY. SITE SPECIFIC ENGINEERING AND COMPLIANCE WITH APPLICABLE LAWS AND RULES REQUIRED.

NYC Buildings

NOTES

OWNER SHALL RETAIN A REGISTERED DESIGN PROFESSIONAL (ARCHITECTS AND ENGINEERS LICENSED IN THE STATE OF NEW YORK), AND CONTRACTOR WHO SHALL HAVE FULL RESPONSIBILITY FOR COMPLIANCE WITH APPLICABLE LAWS, RULES AND REQUIREMENTS PERTAINING TO THE DESIGN, SPECIFICATIONS, PERMITTING, FABRICATION, INSTALLATION, CONSTRUCTION, AND MAINTENANCE OF PEDESTRIAN PROTECTION SYSTEMS. FULL RESPONSIBILITY FOR THE INSTALLED PEDESTRIAN PROTECTION SYSTEMS SHALL REMAIN WITH THE APPLICABLE OWNER, REGISTERED DESIGN PROFESSIONAL, AND/OR CONTRACTOR.

THE NEW YORK CITY DEPARTMENT OF BUILDINGS BEARS NO RESPONSIBILITY OR LIABILITY AND MAKES NO WARRANTY, EXPRESS OR IMPLIED, FOR THE DESIGN AND/OR CONSTRUCTION OF THE INSTALLED PEDESTRIAN PROTECTION SYSTEMS. IN NO WAY SHALL IT BE CONSTRUED THAT THE NEW YORK CITY DEPARTMENT OF BUILDINGS, BY PROVIDING THESE REFERENCE DESIGNS, IS SUPPLANTING OR SUPPLEMENTING THE RESPONSIBILITIES OF THE OWNER, REGISTERED DESIGN PROFESSIONAL, AND/OR CONTRACTOR. THE OWNER AND THE CONTRACTOR ACKNOWLEDGE THAT THE SAMPLE CONSTRUCTION DOCUMENTS PREPARED FOR NYC DOB ARE NOT SITE SPECIFIC AND CANNOT BE USED FOR OR RELIED UPON FOR INSTALLATION OF THE SIDEWALK SHED OR FOR PERMITTING PURPOSES. SEE SECTION 3307 OF THE NYC BUILDING CODE FOR MORE INFORMATION.


THE NEW YORK CITY DEPARTMENT OF BUILDINGS MAKES NO WARRANTY, EXPRESSED OR IMPLIED, WITH RESPECT TO THE USE OF ANY INFORMATION DISCLOSED IN ITS DOCUMENTS; AND ASSUMES NO LIABILITY WITH RESPECT TO THE USE OF ANY INFORMATION INCLUDED IN ITS DOCUMENTS.

Project
Pedestrian Protection Designs
AIR SHED

Copyright
New York City Department of Buildings


Drawing Title
DETAILS, MATERIAL AND FINISH SCHEDULES

Drawing Number:
PPD-A7

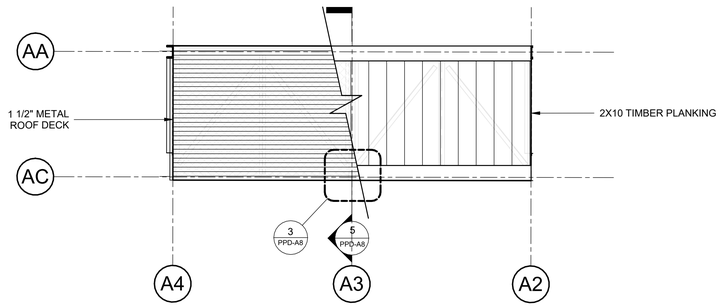


1 PART PLAN - DECK TYPE D2

1/4" = 1'-0"

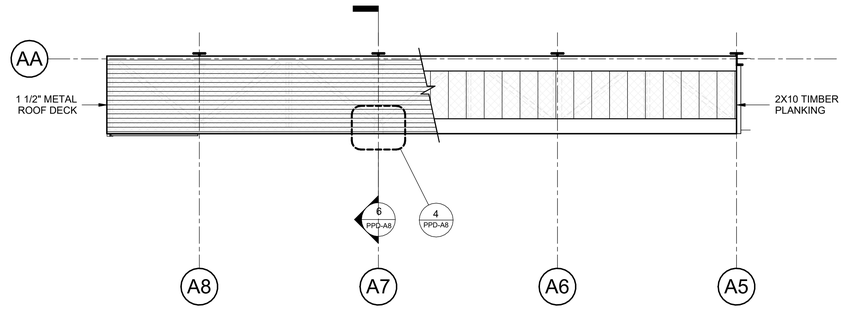


2 PART PLAN - DECK TYPE D2

1/4" = 1'-0"

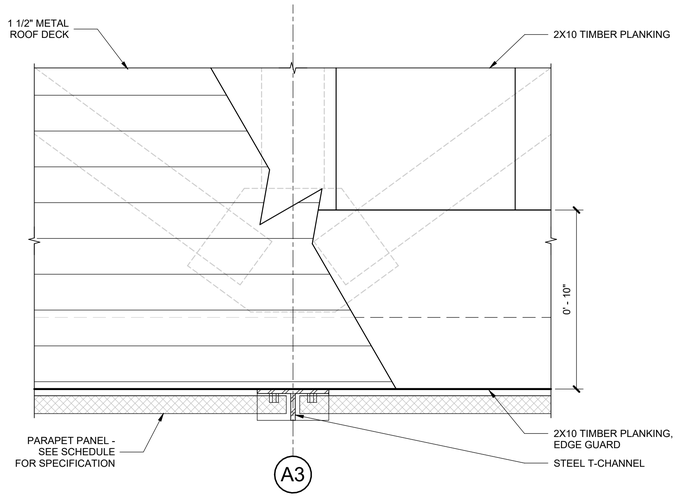


3 PLAN DETAIL - DECK TYPE D2

3" = 1'-0"

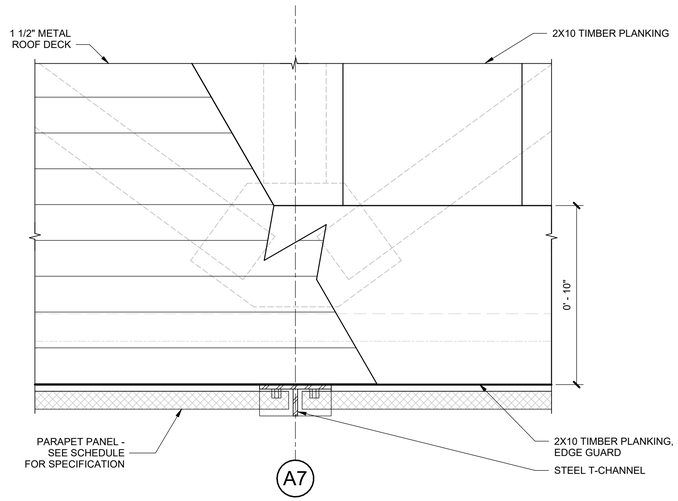


4 PLAN DETAIL - DECK TYPE D2

3" = 1'-0"

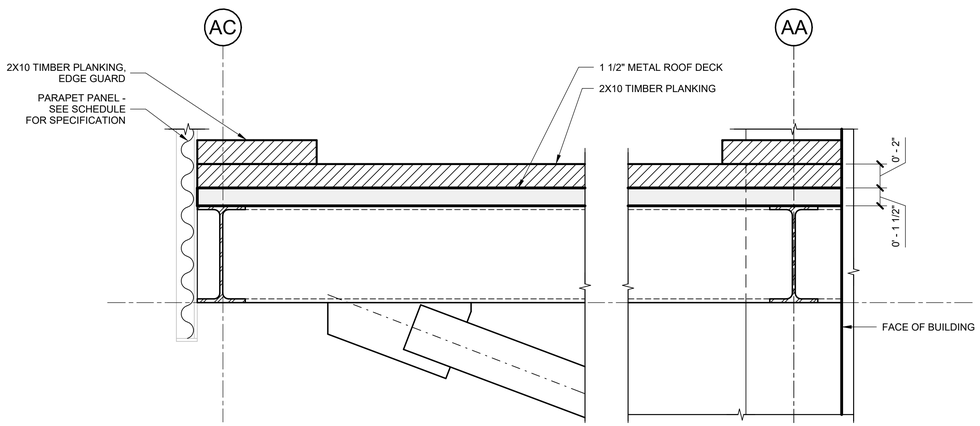

5 SECTION DETAIL - DECK TYPE D2

2" = 1'-0"

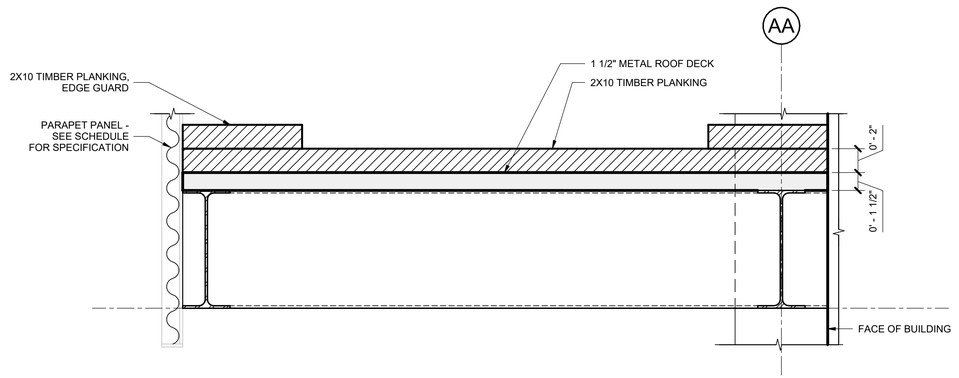

6 SECTION DETAIL - DECK TYPE D2

2" = 1'-0"

REFERENCE DESIGN ONLY. SITE SPECIFIC ENGINEERING AND COMPLIANCE WITH APPLICABLE LAWS AND RULES REQUIRED.

NYC Buildings

NOTES

OWNER SHALL RETAIN A REGISTERED DESIGN PROFESSIONAL (ARCHITECTS AND ENGINEERS LICENSED IN THE STATE OF NEW YORK), AND CONTRACTOR WHO SHALL HAVE FULL RESPONSIBILITY FOR COMPLIANCE WITH APPLICABLE LAWS, RULES AND REQUIREMENTS PERTAINING TO THE DESIGN, SPECIFICATIONS, PERMITTING, FABRICATION, INSTALLATION, CONSTRUCTION, AND MAINTENANCE OF PEDESTRIAN PROTECTION SYSTEMS. FULL RESPONSIBILITY FOR THE INSTALLED PEDESTRIAN PROTECTION SYSTEMS SHALL REMAIN WITH THE APPLICABLE OWNER, REGISTERED DESIGN PROFESSIONAL, AND/OR CONTRACTOR.

THE NEW YORK CITY DEPARTMENT OF BUILDINGS BEARS NO RESPONSIBILITY OR LIABILITY AND MAKES NO WARRANTY, EXPRESS OR IMPLIED, FOR THE DESIGN AND/OR CONSTRUCTION OF THE INSTALLED PEDESTRIAN PROTECTION SYSTEMS. IN NO WAY SHALL IT BE CONSTRUED THAT THE NEW YORK CITY DEPARTMENT OF BUILDINGS, BY PROVIDING THESE REFERENCE DESIGNS, IS SUPPLANTING OR SUPPLEMENTING THE RESPONSIBILITIES OF THE OWNER, REGISTERED DESIGN PROFESSIONAL, AND/OR CONTRACTOR. THE OWNER AND THE CONTRACTOR ACKNOWLEDGE THAT THE SAMPLE CONSTRUCTION DOCUMENTS PREPARED FOR NYC DOB ARE NOT SITE SPECIFIC AND CANNOT BE USED FOR OR RELIED UPON FOR INSTALLATION OF THE SIDEWALK SHED OR FOR PERMITTING PURPOSES. SEE SECTION 3307 OF THE NYC BUILDING CODE FOR MORE INFORMATION.

THE NEW YORK CITY DEPARTMENT OF BUILDINGS MAKES NO WARRANTY, EXPRESSED OR IMPLIED, WITH RESPECT TO THE USE OF ANY INFORMATION DISCLOSED IN ITS DOCUMENTS; AND ASSUMES NO LIABILITY WITH RESPECT TO THE USE OF ANY INFORMATION INCLUDED IN ITS DOCUMENTS.

Project

Pedestrian Protection Designs

AIR SHED

Copyright

New York City Department of Buildings

Drawing Title

DETAILS

Drawing Number:

PPD-A8

FLEX SHED





SHEETS

PPD-F1 COVER
PPD-F2 GENERAL NOTES
PPD-F3 AXONOMETRIC
PPD-F4 PLANS
PPD-F5 ELEVATIONS
PPD-F6 SECTIONS
PPD-F7 DETAILS
PPD-F8 DETAILS
PPD-F9 DETAILS, MATERIAL AND FINISH SCHEDULES
PPD-F10 DETAILS
PPD-F11 LIGHTING

REFERENCE DESIGN ONLY. SITE SPECIFIC ENGINEERING AND COMPLIANCE WITH APPLICABLE LAWS AND RULES REQUIRED.

NYC Buildings

NOTES

OWNER SHALL RETAIN A REGISTERED DESIGN PROFESSIONAL (ARCHITECTS AND ENGINEERS LICENSED IN THE STATE OF NEW YORK), AND CONTRACTOR WHO SHALL HAVE FULL RESPONSIBILITY FOR COMPLIANCE WITH APPLICABLE LAWS, RULES AND REQUIREMENTS PERTAINING TO THE DESIGN, SPECIFICATIONS, PERMITTING, FABRICATION, INSTALLATION, CONSTRUCTION, AND MAINTENANCE OF PEDESTRIAN PROTECTION SYSTEMS. FULL RESPONSIBILITY FOR THE INSTALLED PEDESTRIAN PROTECTION SYSTEMS SHALL REMAIN WITH THE APPLICABLE OWNER, REGISTERED DESIGN PROFESSIONAL, AND/OR CONTRACTOR.

THE NEW YORK CITY DEPARTMENT OF BUILDINGS BEARS NO RESPONSIBILITY OR LIABILITY AND MAKES NO WARRANTY, EXPRESS OR IMPLIED, FOR THE DESIGN AND/OR CONSTRUCTION OF THE INSTALLED PEDESTRIAN PROTECTION SYSTEMS. IN NO WAY SHALL IT BE CONSTRUED THAT THE NEW YORK CITY DEPARTMENT OF BUILDINGS, BY PROVIDING THESE REFERENCE DESIGNS, IS SUPPLANTING OR SUPPLEMENTING THE RESPONSIBILITIES OF THE OWNER, REGISTERED DESIGN PROFESSIONAL, AND/OR CONTRACTOR. THE OWNER AND THE CONTRACTOR ACKNOWLEDGE THAT THE SAMPLE CONSTRUCTION DOCUMENTS PREPARED FOR NYC DOB ARE NOT SITE SPECIFIC AND CANNOT BE USED FOR OR RELIED UPON FOR INSTALLATION OF THE SIDEWALK SHED OR FOR PERMITTING PURPOSES. SEE SECTION 3307 OF THE NYC BUILDING CODE FOR MORE INFORMATION.


THE NEW YORK CITY DEPARTMENT OF BUILDINGS MAKES NO WARRANTY, EXPRESSED OR IMPLIED, WITH RESPECT TO THE USE OF ANY INFORMATION DISCLOSED IN ITS DOCUMENTS; AND ASSUMES NO LIABILITY WITH RESPECT TO THE USE OF ANY INFORMATION INCLUDED IN ITS DOCUMENTS.

Project
Pedestrian Protection Designs
FLEX SHED


Copyright
New York City Department of Buildings

Drawing Title
COVER


Drawing Number:
PPD-F1

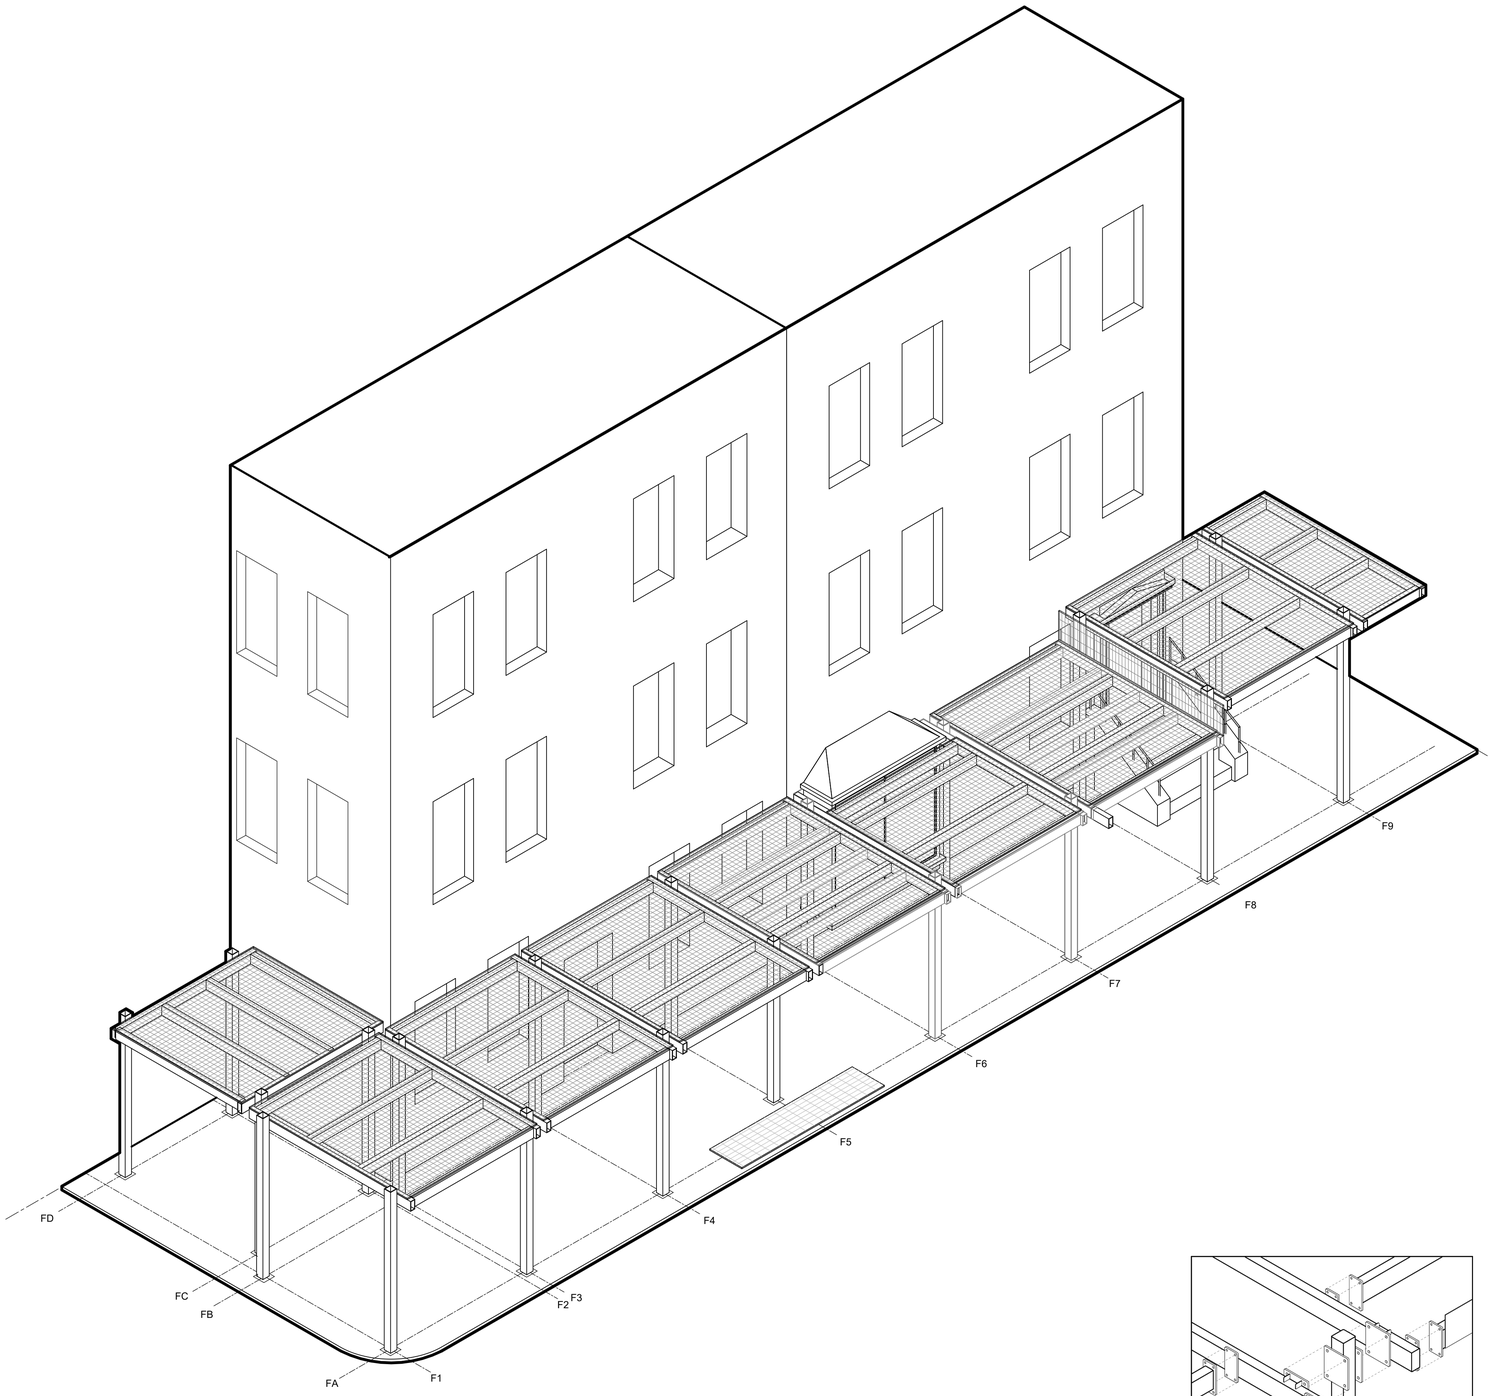


1 AXONOMETRIC

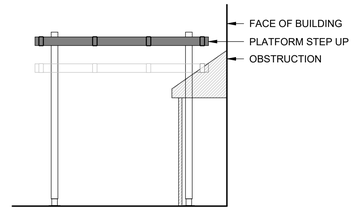


PLATFORM VARIATION

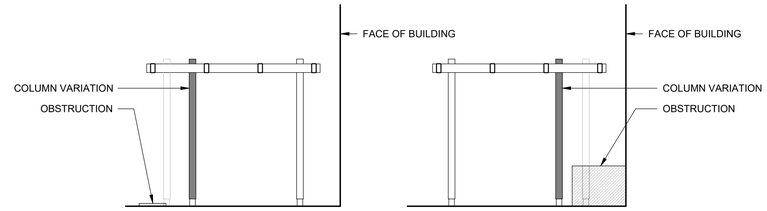

COLUMN VARIATION

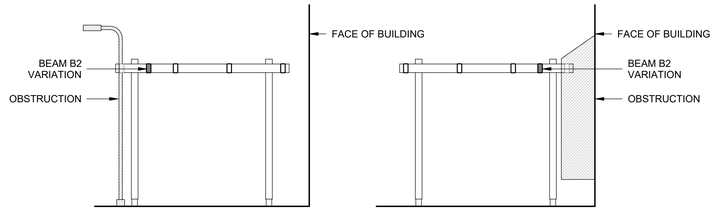

BEAM VARIATION

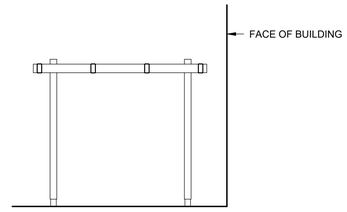

TYPICAL BAY

EXPLODED AXONOMETRIC - CONNECTION

SYSTEM DESCRIPTION:
1. LIGHT-DUTY SIDEWALK SHED SYSTEM WITH MEMBERS THAT VARY HORIZONTALLY AND VERTICALLY TO ACCOMODATE SITE SPECIFIC CONDITIONS.
2. LATERAL AND GRAVITY LOAD RESISTANCE PROVIDED BY A RIGID MOMENT FRAME STRUCTURE AND CONNECTIONS AS DEFINED IN THE DRAWINGS.
3. PLATFORM BEAM ASSEMBLY CREATES AN IN-PLANE DIAPHRAGM FOR LOAD DISTRIBUTION TO RIGID MOMENT FRAME AT COLUMN LINES.
4. SYSTEM CAN ACCOMMODATE TRANSPARENT, TRANSLUCENT, OR SOLID DECK TYPE OPTIONS.

2 SYSTEM VARIATIONS

REFERENCE DESIGN ONLY. SITE SPECIFIC ENGINEERING AND COMPLIANCE WITH APPLICABLE LAWS AND RULES REQUIRED.

NYC Buildings

NOTES

OWNER SHALL RETAIN A REGISTERED DESIGN PROFESSIONAL (ARCHITECTS AND ENGINEERS LICENSED IN THE STATE OF NEW YORK), AND CONTRACTOR WHO SHALL HAVE FULL RESPONSIBILITY FOR COMPLIANCE WITH APPLICABLE LAWS, RULES AND REQUIREMENTS PERTAINING TO THE DESIGN, SPECIFICATIONS, PERMITTING, FABRICATION, INSTALLATION, CONSTRUCTION, AND MAINTENANCE OF PEDESTRIAN PROTECTION SYSTEMS. FULL RESPONSIBILITY FOR THE INSTALLED PEDESTRIAN PROTECTION SYSTEMS SHALL REMAIN WITH THE APPLICABLE OWNER, REGISTERED DESIGN PROFESSIONAL, AND/OR CONTRACTOR.

THE NEW YORK CITY DEPARTMENT OF BUILDINGS BEARS NO RESPONSIBILITY OR LIABILITY AND MAKES NO WARRANTY, EXPRESS OR IMPLIED, FOR THE DESIGN AND/OR CONSTRUCTION OF THE INSTALLED PEDESTRIAN PROTECTION SYSTEMS. IN NO WAY SHALL IT BE CONSTRUED THAT THE NEW YORK CITY DEPARTMENT OF BUILDINGS, BY PROVIDING THESE REFERENCE DESIGNS, IS SUPPLANTING OR SUPPLEMENTING THE RESPONSIBILITIES OF THE OWNER, REGISTERED DESIGN PROFESSIONAL, AND/OR CONTRACTOR. THE OWNER AND THE CONTRACTOR ACKNOWLEDGE THAT THE SAMPLE CONSTRUCTION DOCUMENTS PREPARED FOR NYC DOB ARE NOT SITE SPECIFIC AND CANNOT BE USED FOR OR RELIED UPON FOR INSTALLATION OF THE SIDEWALK SHED OR FOR PERMITTING PURPOSES. SEE SECTION 3307 OF THE NYC BUILDING CODE FOR MORE INFORMATION.


THE NEW YORK CITY DEPARTMENT OF BUILDINGS MAKES NO WARRANTY, EXPRESSED OR IMPLIED, WITH RESPECT TO THE USE OF ANY INFORMATION DISCLOSED IN ITS DOCUMENTS; AND ASSUMES NO LIABILITY WITH RESPECT TO THE USE OF ANY INFORMATION INCLUDED IN ITS DOCUMENTS.

Project
Pedestrian Protection Designs
FLEX SHED

Copyright
New York City Department of Buildings


Drawing Title
AXONOMETRIC

Drawing Number:
PPD-F3

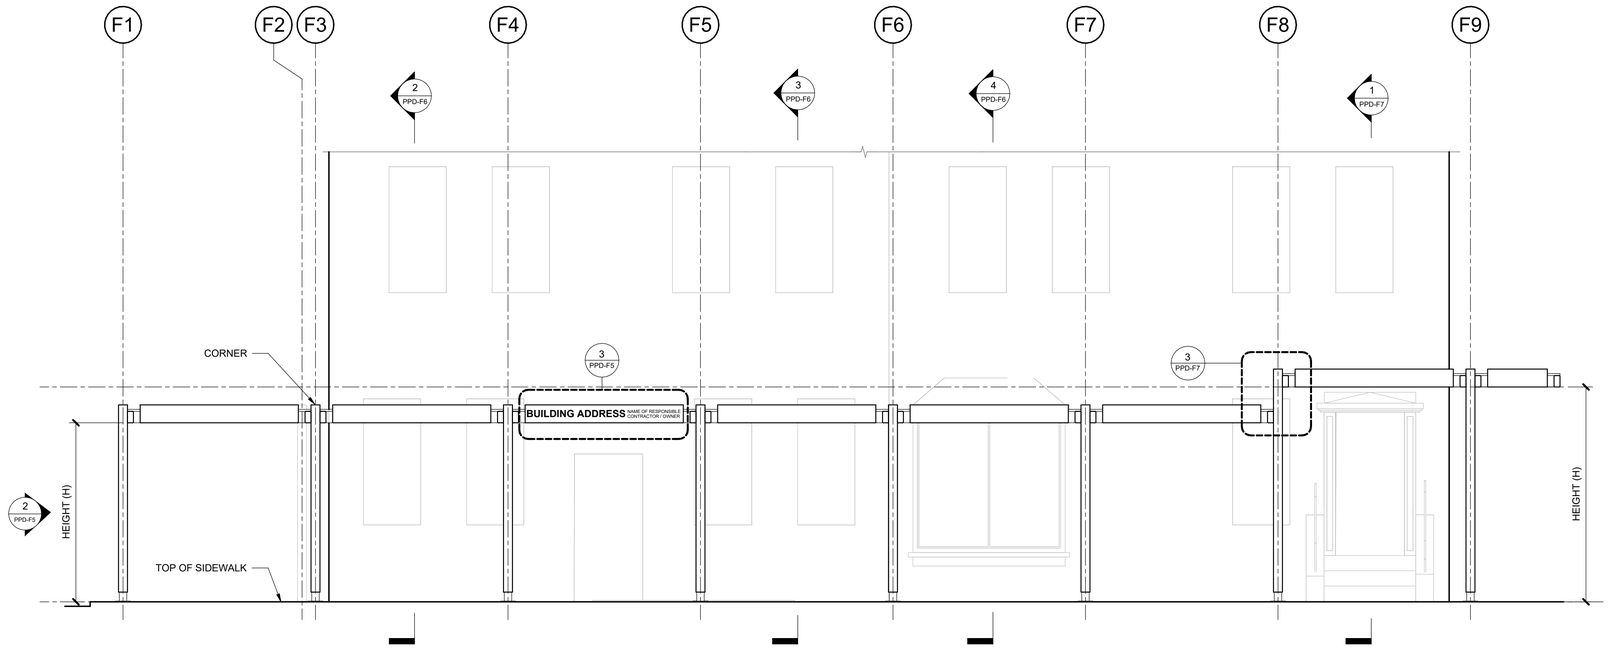

NOTES:
1. FOR H DIMENSION REFER TO SCHEDULE ON DRAWING PPD-F4
2. FOR DECK TYPE OPTIONS SEE DRAWINGS PPD-F8 & PPD-F9

1 ELEVATION
1/4" = 1'-0"

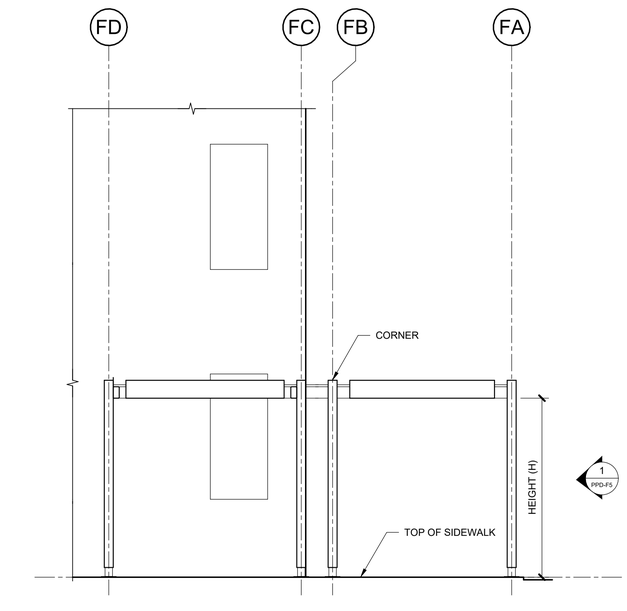

NOTES:
1. FOR H DIMENSION REFER TO SCHEDULE ON DRAWING PPD-F4
2. FOR DECK TYPE OPTIONS SEE DRAWINGS PPD-F8 & PPD-F9

2 ELEVATION
1/4" = 1'-0"



NOTE: CUT VINYL LETTERING PRE-SPACED AND PRE-MASKED WITH TRANSFER TAPE - COLOR MATCHED TO SIDEWALK SHED AND SIZED PER NYC BUILDING CODE REQUIREMENTS FOR SIGNAGE ON SIDEWALK SHED

3 DETAIL - SIGNAGE
1" = 1'-0"

REFERENCE DESIGN ONLY. SITE SPECIFIC ENGINEERING AND COMPLIANCE WITH APPLICABLE LAWS AND RULES REQUIRED.

NYC Buildings

NOTES

OWNER SHALL RETAIN A REGISTERED DESIGN PROFESSIONAL (ARCHITECTS AND ENGINEERS LICENSED IN THE STATE OF NEW YORK), AND CONTRACTOR WHO SHALL HAVE FULL RESPONSIBILITY FOR COMPLIANCE WITH APPLICABLE LAWS, RULES AND REQUIREMENTS PERTAINING TO THE DESIGN, SPECIFICATIONS, PERMITTING, FABRICATION, INSTALLATION, CONSTRUCTION, AND MAINTENANCE OF PEDESTRIAN PROTECTION SYSTEMS. FULL RESPONSIBILITY FOR THE INSTALLED PEDESTRIAN PROTECTION SYSTEMS SHALL REMAIN WITH THE APPLICABLE OWNER, REGISTERED DESIGN PROFESSIONAL, AND/OR CONTRACTOR.

THE NEW YORK CITY DEPARTMENT OF BUILDINGS BEARS NO RESPONSIBILITY OR LIABILITY AND MAKES NO WARRANTY, EXPRESS OR IMPLIED, FOR THE DESIGN AND/OR CONSTRUCTION OF THE INSTALLED PEDESTRIAN PROTECTION SYSTEMS. IN NO WAY SHALL IT BE CONSTRUED THAT THE NEW YORK CITY DEPARTMENT OF BUILDINGS, BY PROVIDING THESE REFERENCE DESIGNS, IS SUPPLANTING OR SUPPLEMENTING THE RESPONSIBILITIES OF THE OWNER, REGISTERED DESIGN PROFESSIONAL, AND/OR CONTRACTOR. THE OWNER AND THE CONTRACTOR ACKNOWLEDGE THAT THE SAMPLE CONSTRUCTION DOCUMENTS PREPARED FOR NYC DOB ARE NOT SITE SPECIFIC AND CANNOT BE USED FOR OR RELIED UPON FOR INSTALLATION OF THE SIDEWALK SHED OR FOR PERMITTING PURPOSES. SEE SECTION 3307 OF THE NYC BUILDING CODE FOR MORE INFORMATION.


THE NEW YORK CITY DEPARTMENT OF BUILDINGS MAKES NO WARRANTY, EXPRESSED OR IMPLIED, WITH RESPECT TO THE USE OF ANY INFORMATION DISCLOSED IN ITS DOCUMENTS; AND ASSUMES NO LIABILITY WITH RESPECT TO THE USE OF ANY INFORMATION INCLUDED IN ITS DOCUMENTS.

Project
Pedestrian Protection Designs
FLEX SHED

Copyright
New York City Department of Buildings

Drawing Title
ELEVATIONS


Drawing Number:
PPD-F5

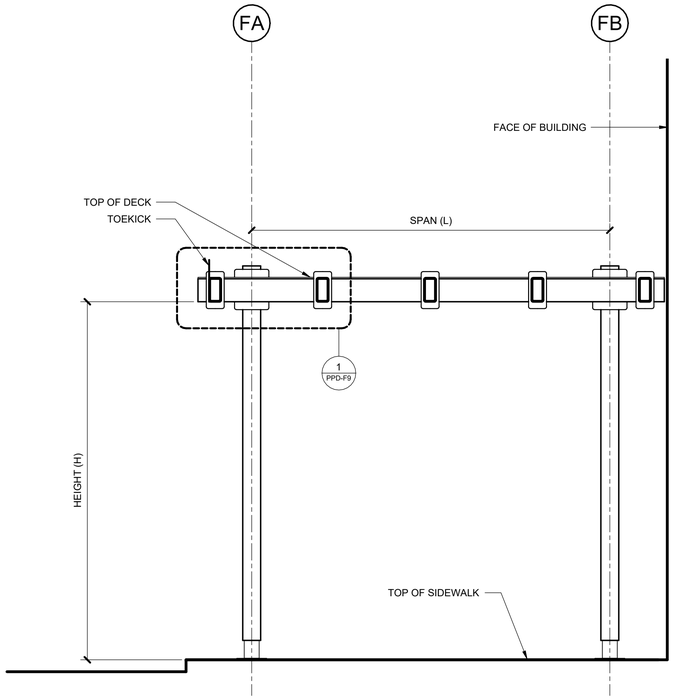

NOTE: FOR H AND L DIMENSIONS REFER TO SCHEDULE ON DRAWING PPD-F4

1 TYPICAL SECTION - DECK TYPE D3


1/2" = 1'-0"

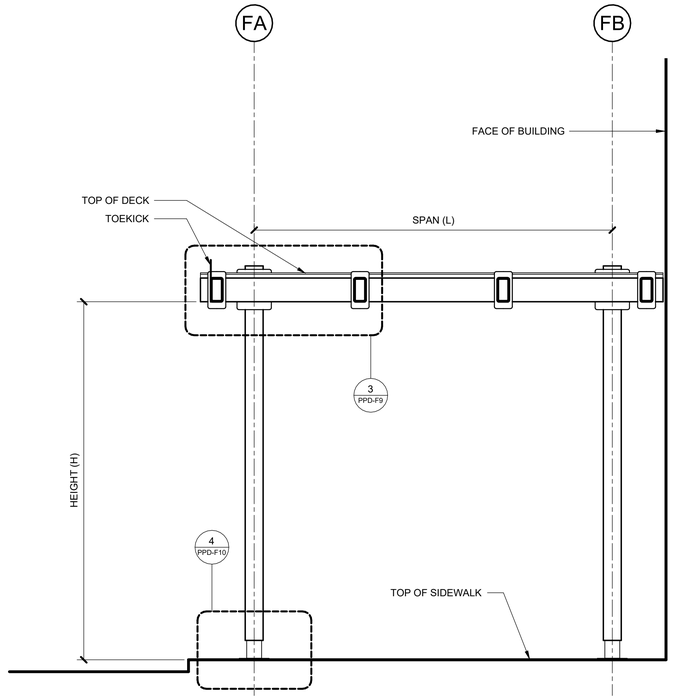

NOTE: FOR H AND L DIMENSIONS REFER TO SCHEDULE ON DRAWING PPD-F4

2 TYPICAL SECTION - DECK TYPE D1


1/2" = 1'-0"

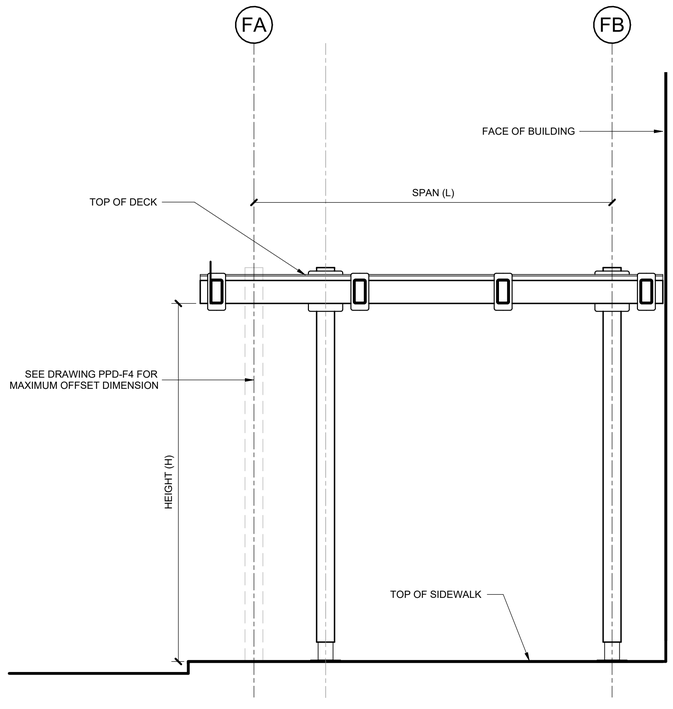

NOTE: FOR H AND L DIMENSIONS REFER TO SCHEDULE ON DRAWING PPD-F4

3 SECTION - COLUMN OFFSET

1/2" = 1'-0"

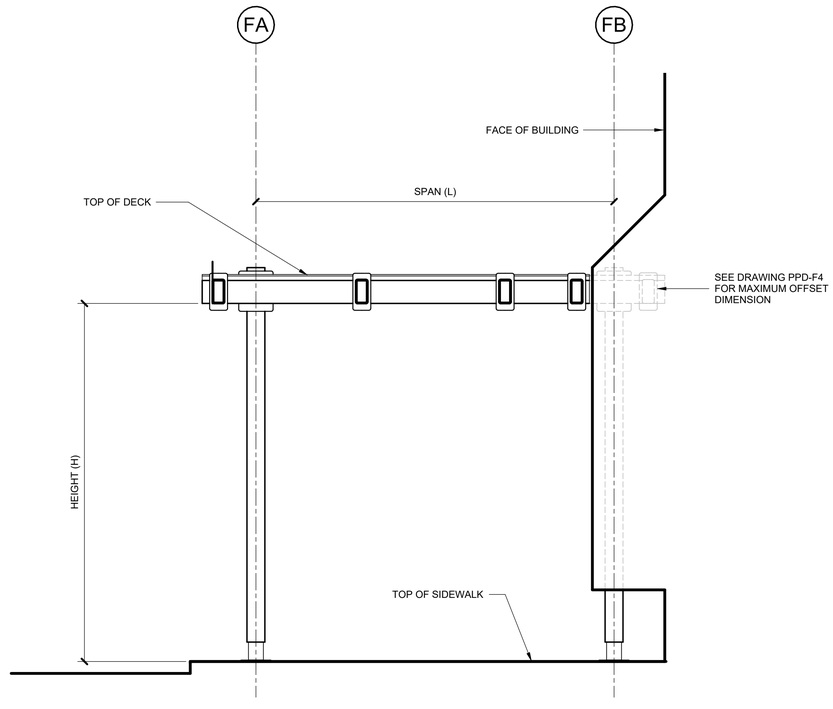

NOTE: FOR H AND L DIMENSIONS REFER TO SCHEDULE ON DRAWING PPD-F4

4 SECTION - BEAM OFFSET

1/2" = 1'-0"

REFERENCE DESIGN ONLY. SITE SPECIFIC ENGINEERING AND COMPLIANCE WITH APPLICABLE LAWS AND RULES REQUIRED.

Buildings

NOTES

OWNER SHALL RETAIN A REGISTERED DESIGN PROFESSIONAL (ARCHITECTS AND ENGINEERS LICENSED IN THE STATE OF NEW YORK), AND CONTRACTOR WHO SHALL HAVE FULL RESPONSIBILITY FOR COMPLIANCE WITH APPLICABLE LAWS, RULES AND REQUIREMENTS PERTAINING TO THE DESIGN, SPECIFICATIONS, PERMITTING, FABRICATION, INSTALLATION, CONSTRUCTION, AND MAINTENANCE OF PEDESTRIAN PROTECTION SYSTEMS. FULL RESPONSIBILITY FOR THE INSTALLED PEDESTRIAN PROTECTION SYSTEMS SHALL REMAIN WITH THE APPLICABLE OWNER, REGISTERED DESIGN PROFESSIONAL, AND/OR CONTRACTOR.

THE NEW YORK CITY DEPARTMENT OF BUILDINGS BEARS NO RESPONSIBILITY OR LIABILITY AND MAKES NO WARRANTY, EXPRESS OR IMPLIED, FOR THE DESIGN AND/OR CONSTRUCTION OF THE INSTALLED PEDESTRIAN PROTECTION SYSTEMS. IN NO WAY SHALL IT BE CONSTRUED THAT THE NEW YORK CITY DEPARTMENT OF BUILDINGS, BY PROVIDING THESE REFERENCE DESIGNS, IS SUPPLANTING OR SUPPLEMENTING THE RESPONSIBILITIES OF THE OWNER, REGISTERED DESIGN PROFESSIONAL, AND/OR CONTRACTOR. THE OWNER AND THE CONTRACTOR ACKNOWLEDGE THAT THE SAMPLE CONSTRUCTION DOCUMENTS PREPARED FOR NYC DOB ARE NOT SITE SPECIFIC AND CANNOT BE USED FOR OR RELIED UPON FOR INSTALLATION OF THE SIDEWALK SHED OR FOR PERMITTING PURPOSES. SEE SECTION 3307 OF THE NYC BUILDING CODE FOR MORE INFORMATION.


THE NEW YORK CITY DEPARTMENT OF BUILDINGS MAKES NO WARRANTY, EXPRESSED OR IMPLIED, WITH RESPECT TO THE USE OF ANY INFORMATION DISCLOSED IN ITS DOCUMENTS; AND ASSUMES NO LIABILITY WITH RESPECT TO THE USE OF ANY INFORMATION INCLUDED IN ITS DOCUMENTS.

Project
Pedestrian Protection Designs
FLEX SHED


Copyright
New York City Department of Buildings

Drawing Title
SECTIONS


Drawing Number:
PPD-F6

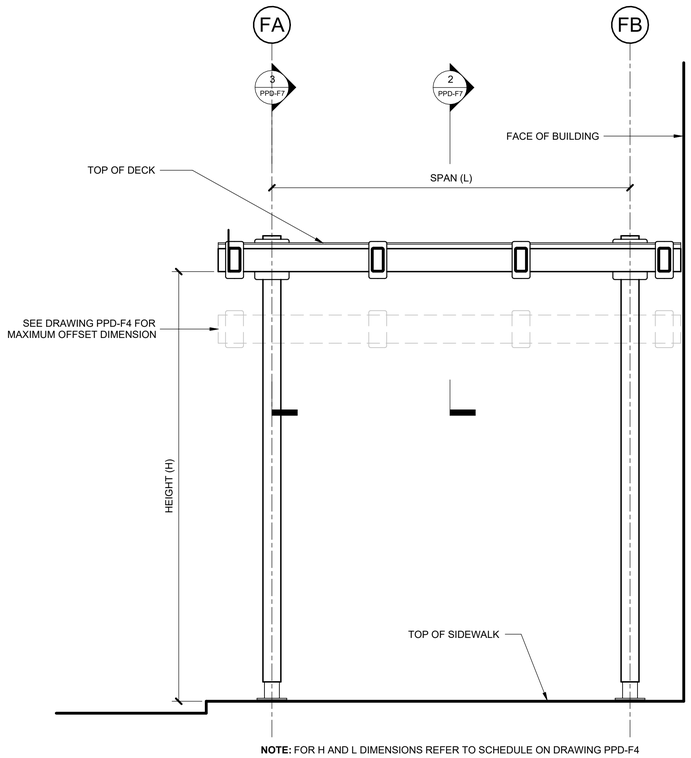


1 SECTION - STEP UP
1/2" = 1'-0"

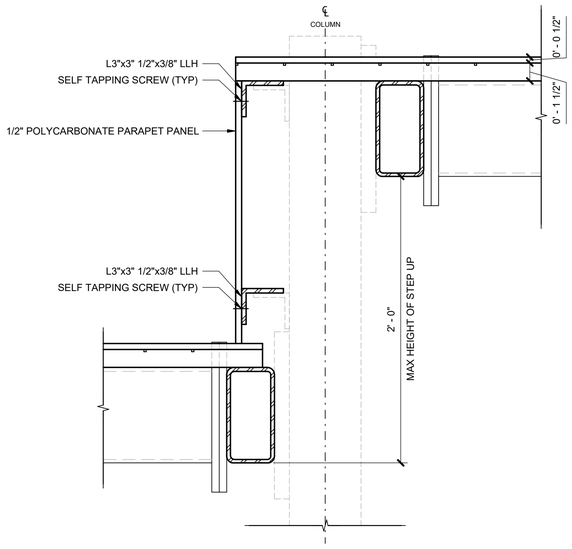

2 DETAIL - STEP UP
2" = 1'-0"

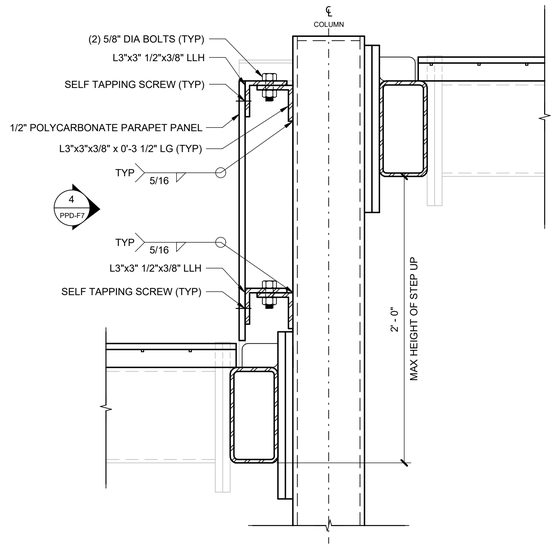

3 DETAIL - STEP UP
2" = 1'-0"

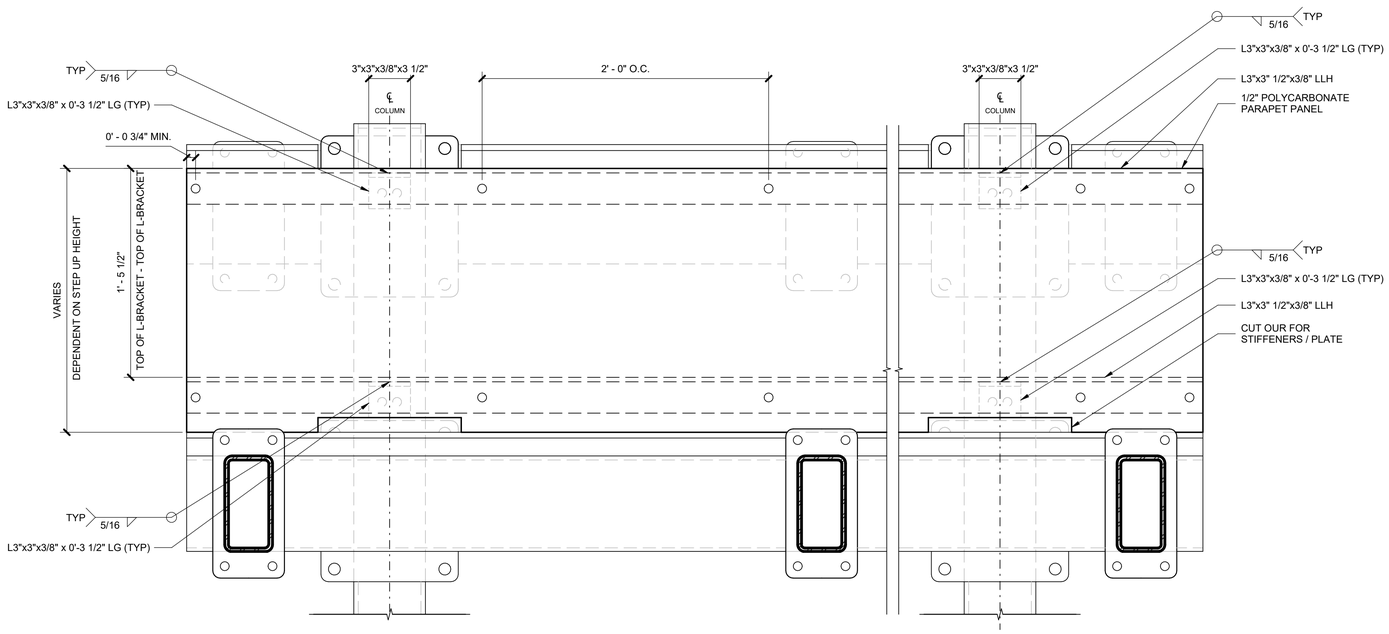

4 DETAIL - STEP UP
2" = 1'-0"

NOTES

OWNER SHALL RETAIN A REGISTERED DESIGN PROFESSIONAL (ARCHITECTS AND ENGINEERS LICENSED IN THE STATE OF NEW YORK), AND CONTRACTOR WHO SHALL HAVE FULL RESPONSIBILITY FOR COMPLIANCE WITH APPLICABLE LAWS, RULES AND REQUIREMENTS PERTAINING TO THE DESIGN, SPECIFICATIONS, PERMITTING, FABRICATION, INSTALLATION, CONSTRUCTION, AND MAINTENANCE OF PEDESTRIAN PROTECTION SYSTEMS. FULL RESPONSIBILITY FOR THE INSTALLED PEDESTRIAN PROTECTION SYSTEMS SHALL REMAIN WITH THE APPLICABLE OWNER, REGISTERED DESIGN PROFESSIONAL, AND/OR CONTRACTOR.

THE NEW YORK CITY DEPARTMENT OF BUILDINGS BEARS NO RESPONSIBILITY OR LIABILITY AND MAKES NO WARRANTY, EXPRESS OR IMPLIED, FOR THE DESIGN AND/OR CONSTRUCTION OF THE INSTALLED PEDESTRIAN PROTECTION SYSTEMS. IN NO WAY SHALL IT BE CONSTRUED THAT THE NEW YORK CITY DEPARTMENT OF BUILDINGS, BY PROVIDING THESE REFERENCE DESIGNS, IS SUPPLANTING OR SUPPLEMENTING THE RESPONSIBILITIES OF THE OWNER, REGISTERED DESIGN PROFESSIONAL, AND/OR CONTRACTOR. THE OWNER AND THE CONTRACTOR ACKNOWLEDGE THAT THE SAMPLE CONSTRUCTION DOCUMENTS PREPARED FOR NYC DOB ARE NOT SITE SPECIFIC AND CANNOT BE USED FOR OR RELIED UPON FOR INSTALLATION OF THE SIDEWALK SHED OR FOR PERMITTING PURPOSES. SEE SECTION 3307 OF THE NYC BUILDING CODE FOR MORE INFORMATION.

THE NEW YORK CITY DEPARTMENT OF BUILDINGS MAKES NO WARRANTY, EXPRESSED OR IMPLIED, WITH RESPECT TO THE USE OF ANY INFORMATION DISCLOSED IN ITS DOCUMENTS; AND ASSUMES NO LIABILITY WITH RESPECT TO THE USE OF ANY INFORMATION INCLUDED IN ITS DOCUMENTS.


Project
Pedestrian Protection Designs
FLEX SHED

Copyright
New York City Department of Buildings


Drawing Title
DETAILS

Drawing Number:
PPD-F7


REFERENCE DESIGN ONLY. SITE SPECIFIC ENGINEERING AND COMPLIANCE WITH APPLICABLE LAWS AND RULES REQUIRED.

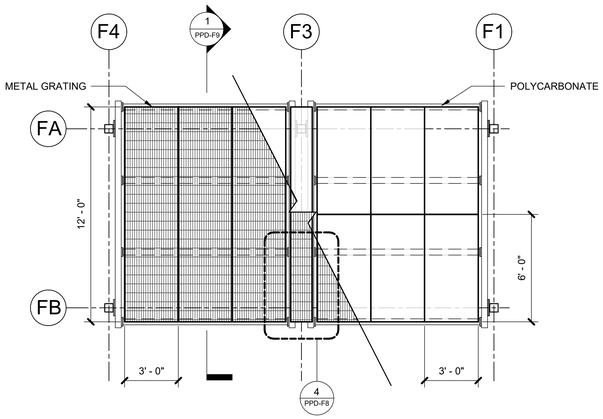


1 PART PLAN - DECK TYPE D1
1/4" = 1'-0"

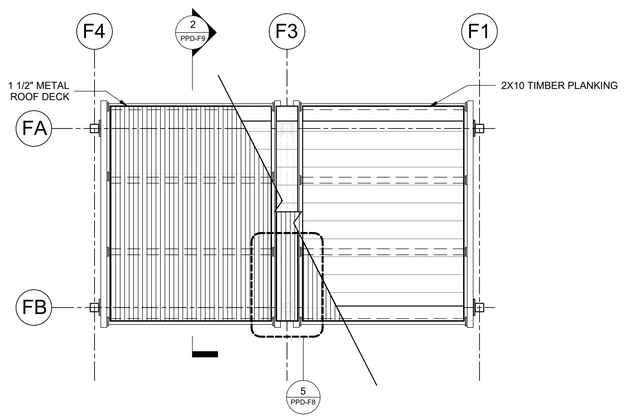


2 PART PLAN - DECK TYPE D2
1/4" = 1'-0"

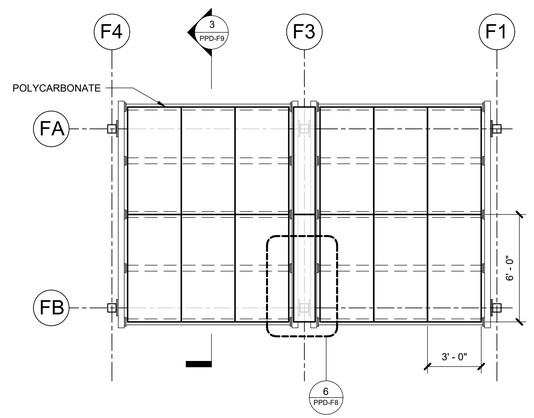


3 PART PLAN - DECK TYPE D3
1/4" = 1'-0"

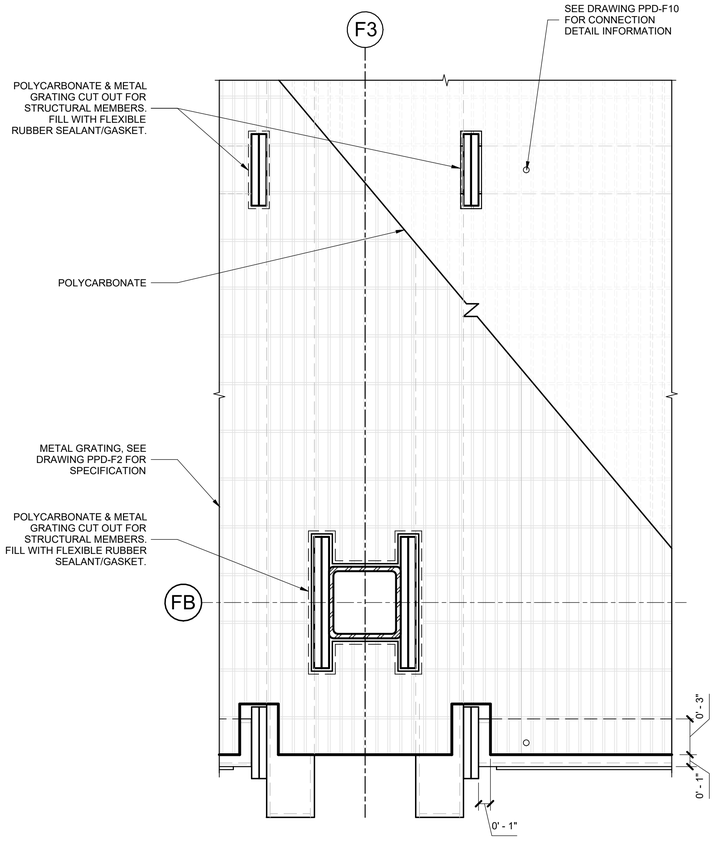

4 PLAN DETAIL - DECK TYPE D1
2" = 1'-0"

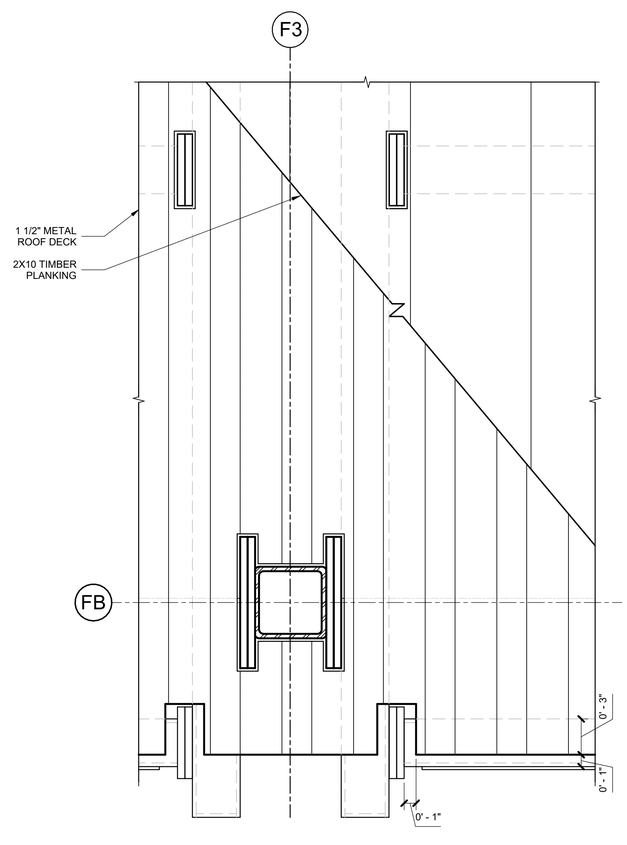

5 PLAN DETAIL - DECK TYPE D2
2" = 1'-0"

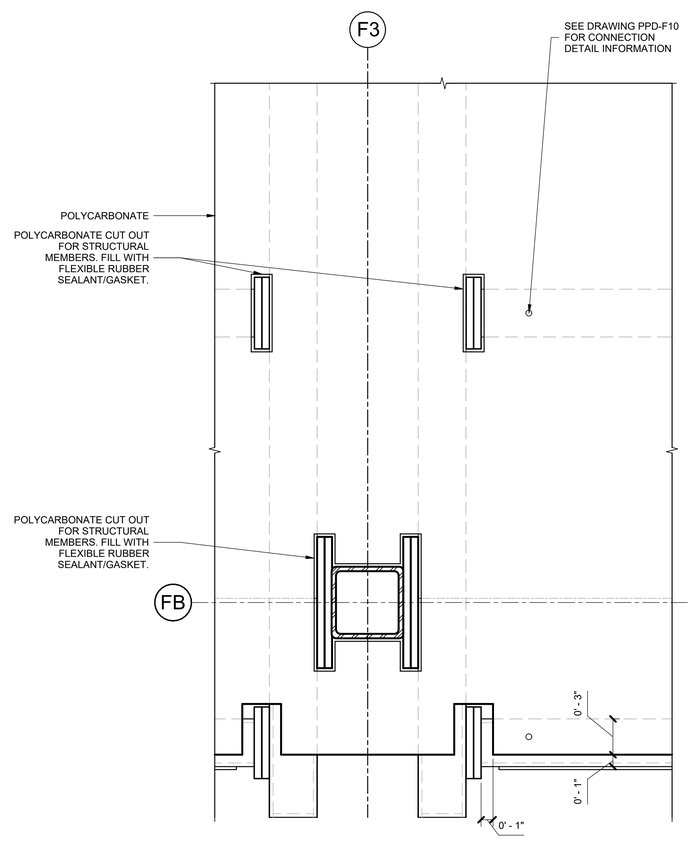

6 PLAN DETAIL - DECK TYPE D3
2" = 1'-0"

REFERENCE DESIGN ONLY. SITE SPECIFIC ENGINEERING AND COMPLIANCE WITH APPLICABLE LAWS AND RULES REQUIRED.

NYC Buildings

NOTES

OWNER SHALL RETAIN A REGISTERED DESIGN PROFESSIONAL (ARCHITECTS AND ENGINEERS LICENSED IN THE STATE OF NEW YORK), AND CONTRACTOR WHO SHALL HAVE FULL RESPONSIBILITY FOR COMPLIANCE WITH APPLICABLE LAWS, RULES AND REQUIREMENTS PERTAINING TO THE DESIGN, SPECIFICATIONS, PERMITTING, FABRICATION, INSTALLATION, CONSTRUCTION, AND MAINTENANCE OF PEDESTRIAN PROTECTION SYSTEMS. FULL RESPONSIBILITY FOR THE INSTALLED PEDESTRIAN PROTECTION SYSTEMS SHALL REMAIN WITH THE APPLICABLE OWNER, REGISTERED DESIGN PROFESSIONAL, AND/OR CONTRACTOR.

THE NEW YORK CITY DEPARTMENT OF BUILDINGS BEARS NO RESPONSIBILITY OR LIABILITY AND MAKES NO WARRANTY, EXPRESS OR IMPLIED, FOR THE DESIGN AND/OR CONSTRUCTION OF THE INSTALLED PEDESTRIAN PROTECTION SYSTEMS. IN NO WAY SHALL IT BE CONSTRUED THAT THE NEW YORK CITY DEPARTMENT OF BUILDINGS, BY PROVIDING THESE REFERENCE DESIGNS, IS SUPPLANTING OR SUPPLEMENTING THE RESPONSIBILITIES OF THE OWNER, REGISTERED DESIGN PROFESSIONAL, AND/OR CONTRACTOR. THE OWNER AND THE CONTRACTOR ACKNOWLEDGE THAT THE SAMPLE CONSTRUCTION DOCUMENTS PREPARED FOR NYC DOB ARE NOT SITE SPECIFIC AND CANNOT BE USED FOR OR RELIED UPON FOR INSTALLATION OF THE SIDEWALK SHED OR FOR PERMITTING PURPOSES. SEE SECTION 3307 OF THE NYC BUILDING CODE FOR MORE INFORMATION.


THE NEW YORK CITY DEPARTMENT OF BUILDINGS MAKES NO WARRANTY, EXPRESSED OR IMPLIED, WITH RESPECT TO THE USE OF ANY INFORMATION DISCLOSED IN ITS DOCUMENTS; AND ASSUMES NO LIABILITY WITH RESPECT TO THE USE OF ANY INFORMATION INCLUDED IN ITS DOCUMENTS.

Project
Pedestrian Protection Designs
FLEX SHED

Copyright
New York City Department of Buildings


Drawing Title
DETAILS

Drawing Number:
PPD-F8

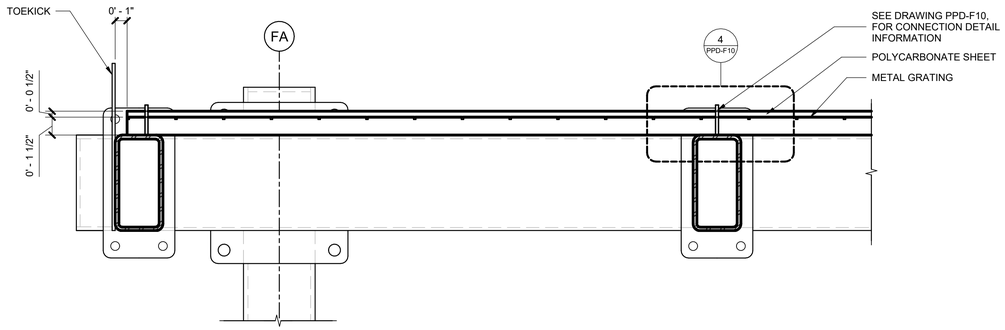


1 SECTION DETAIL - DECK TYPE D1

2" = 1'-0"

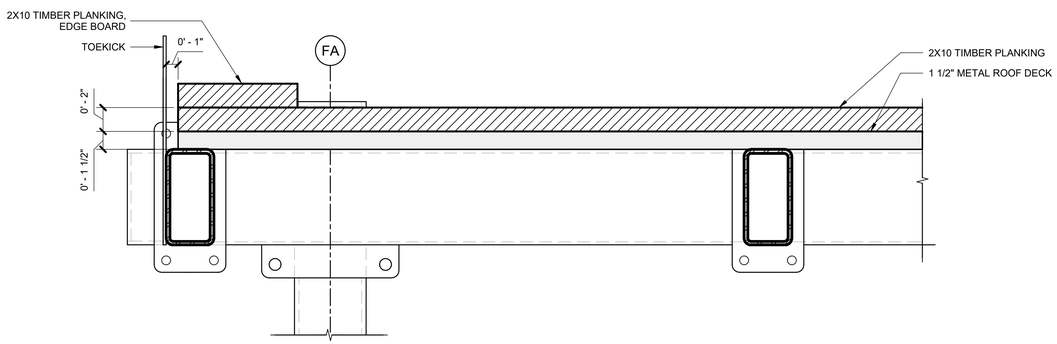

2 SECTION DETAIL - DECK TYPE D2

2" = 1'-0"

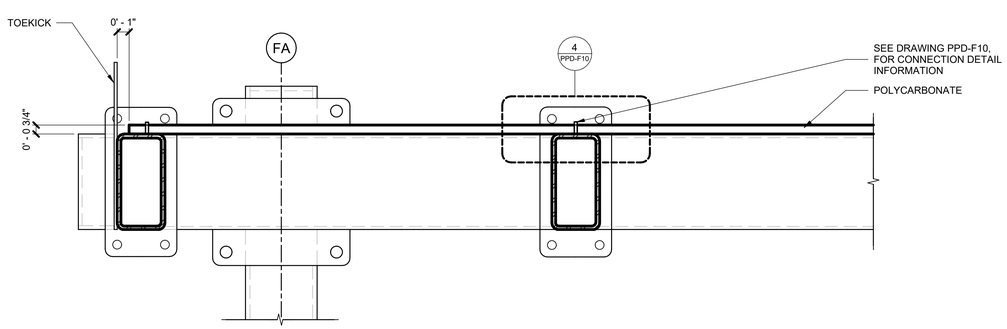

3 SECTION DETAIL - DECK TYPE D3

2" = 1'-0"


STRUCTURAL MEMBER FINISH SCHEDULE

FINISH TYPE	FINISH	COLOR	STRUCTURAL MEMBER	NOTES
GALVANIZED STEEL	GALVANIZED STEEL	N/A	COLUMN (C1)	
	GALVANIZED STEEL	N/A	BEAM (B1)	
	GALVANIZED STEEL	N/A	BEAM (B2)	
CUSTOM VINYL WRAP w/ GALVANIZED STEEL	VINYL WRAP	CUSTOM	COLUMN (C1)	
	PRIMED & PAINTED	MATCH TO VINYL WRAP	BEAM (B1)	
	PRIMED & PAINTED	MATCH TO VINYL WRAP	BEAM (B2)	
PRIMED & PAINTED w/ GALVANIZED STEEL	PRIMED & PAINTED	CUSTOM - RAL COLOR	COLUMN (C1)	
	PRIMED & PAINTED	CUSTOM - RAL COLOR	BEAM (B1)	
	PRIMED & PAINTED	CUSTOM - RAL COLOR	BEAM (B2)	
PRIMED & PAINTED w/ UNTREATED STEEL	PRIMED & PAINTED	CUSTOM - RAL COLOR	COLUMN (C1)	
	PRIMED & PAINTED	CUSTOM - RAL COLOR	BEAM (B1)	
	PRIMED & PAINTED	CUSTOM - RAL COLOR	BEAM (B2)	
POWDERCOATED w/ UNTREATED STEEL	POWDERCOATED STEEL	CUSTOM - RAL COLOR	COLUMN (C1)	
	POWDERCOATED STEEL	CUSTOM - RAL COLOR	BEAM (B1)	
	POWDERCOATED STEEL	CUSTOM - RAL COLOR	BEAM (B2)	

DECK TYPES: MATERIAL & FINISH SCHEDULE

DECKING MATERIAL	FINISH	COLOR	NOTES
DECK TYPE D1	1/2" POLYCARBONATE	CLEAR, BLUE	- CO-EXTRUDED OR COATED UV PROTECION ON ONE SIDE FOR EXTERIOR APPLICATIONS - SEAMS TO OCCUR ON CENTERLINES OF BEAMS - ALIGN SEAMS OF POLYCARBONATE FOR APPLICATION OF TAPE (SEE ADD. NOTES FOR SPEC).
	METAL GRATING	N/A	- SEE PPD-F2 FOR SPECIFICATION - PRIMED & PAINTED TO MATCH
DECK TYPE D2	2X10 TIMBER PLANKING	N/A	"OSHA BOARD", PERPENDICULAR TO B-DECK
	1 1/2" METAL ROOF DECK	CUSTOM - RAL COLOR	- PRIMED & PAINTED TO MATCH - PERPENDICULAR TO B2 - EDGES TO OVERLAP 2" MINIMUM
DECK TYPE D3	3/4" POLYCARBONATE	CLEAR, BLUE	- CO-EXTRUDED OR COATED UV PROTECTION ON BOTH SIDES FOR EXTERIOR APPLICATIONS - SEAMS TO OCCUR ON CENTERLINES OF BEAMS - ALIGN SEAMS OF POLYCARBONATE FOR APPLICATION OF TAPE (SEE ADD. NOTES FOR SPEC).

ADDITIONAL NOTES:
- TAPE SPECIFICATION: 2" CLEAR WEATHERPROOF AND UV RESISTANT TAPE.
- SIGNAGE SPECIFICATION: VINYL LETTERING PRE-SPACED AND PRE-MASKED WITH TRANSFER TAPE. - COLOR MATCHED TO SIDEWALK SHED AND SIZED PER DOB CH. 33 REQUIREMENTS FOR SIGNAGE ON SIDEWALK SHED

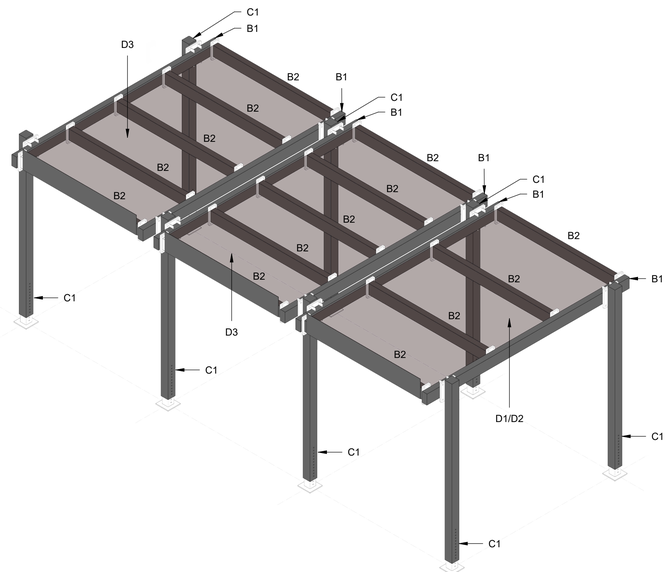

4 AXONOMETRIC

REFERENCE DESIGN ONLY. SITE SPECIFIC ENGINEERING AND COMPLIANCE WITH APPLICABLE LAWS AND RULES REQUIRED.

NYC Buildings

NOTES

OWNER SHALL RETAIN A REGISTERED DESIGN PROFESSIONAL (ARCHITECTS AND ENGINEERS LICENSED IN THE STATE OF NEW YORK), AND CONTRACTOR WHO SHALL HAVE FULL RESPONSIBILITY FOR COMPLIANCE WITH APPLICABLE LAWS, RULES AND REQUIREMENTS PERTAINING TO THE DESIGN, SPECIFICATIONS, PERMITTING, FABRICATION, INSTALLATION, CONSTRUCTION, AND MAINTENANCE OF PEDESTRIAN PROTECTION SYSTEMS. FULL RESPONSIBILITY FOR THE INSTALLED PEDESTRIAN PROTECTION SYSTEMS SHALL REMAIN WITH THE APPLICABLE OWNER, REGISTERED DESIGN PROFESSIONAL, AND/OR CONTRACTOR.

THE NEW YORK CITY DEPARTMENT OF BUILDINGS BEARS NO RESPONSIBILITY OR LIABILITY AND MAKES NO WARRANTY, EXPRESS OR IMPLIED, FOR THE DESIGN AND/OR CONSTRUCTION OF THE INSTALLED PEDESTRIAN PROTECTION SYSTEMS. IN NO WAY SHALL IT BE CONSTRUED THAT THE NEW YORK CITY DEPARTMENT OF BUILDINGS, BY PROVIDING THESE REFERENCE DESIGNS, IS SUPPLANTING OR SUPPLEMENTING THE RESPONSIBILITIES OF THE OWNER, REGISTERED DESIGN PROFESSIONAL, AND/OR CONTRACTOR. THE OWNER AND THE CONTRACTOR ACKNOWLEDGE THAT THE SAMPLE CONSTRUCTION DOCUMENTS PREPARED FOR NYC DOB ARE NOT SITE SPECIFIC AND CANNOT BE USED FOR OR RELIED UPON FOR INSTALLATION OF THE SIDEWALK SHED OR FOR PERMITTING PURPOSES. SEE SECTION 3307 OF THE NYC BUILDING CODE FOR MORE INFORMATION.

THE NEW YORK CITY DEPARTMENT OF BUILDINGS MAKES NO WARRANTY, EXPRESSED OR IMPLIED, WITH RESPECT TO THE USE OF ANY INFORMATION DISCLOSED IN ITS DOCUMENTS; AND ASSUMES NO LIABILITY WITH RESPECT TO THE USE OF ANY INFORMATION INCLUDED IN ITS DOCUMENTS.

Project
Pedestrian Protection Designs
FLEX SHED

Copyright
New York City Department of Buildings

Drawing Title
DETAILS, MATERIAL AND FINISH SCHEDULES

Drawing Number:
PPD-F9

RIGID SHED





SHEETS

PPD-R1 COVER
PPD-R2 GENERAL NOTES
PPD-R3 AXONOMETRIC
PPD-R4 PLANS
PPD-R5 ELEVATIONS
PPD-R6 SECTIONS
PPD-R7 DETAILS
PPD-R8 DETAILS
PPD-R9 DETAILS, MATERIAL AND FINISH SCHEDULES
PPD-R10 DETAILS
PPD-R11 DETAILS
PPD-R12 DETAILS
PPD-R13 LIGHTING

REFERENCE DESIGN ONLY. SITE SPECIFIC ENGINEERING AND COMPLIANCE WITH APPLICABLE LAWS AND RULES REQUIRED.

NYC Buildings

NOTES

OWNER SHALL RETAIN A REGISTERED DESIGN PROFESSIONAL (ARCHITECTS AND ENGINEERS LICENSED IN THE STATE OF NEW YORK), AND CONTRACTOR WHO SHALL HAVE FULL RESPONSIBILITY FOR COMPLIANCE WITH APPLICABLE LAWS, RULES AND REQUIREMENTS PERTAINING TO THE DESIGN, SPECIFICATIONS, PERMITTING, FABRICATION, INSTALLATION, CONSTRUCTION, AND MAINTENANCE OF PEDESTRIAN PROTECTION SYSTEMS. FULL RESPONSIBILITY FOR THE INSTALLED PEDESTRIAN PROTECTION SYSTEMS SHALL REMAIN WITH THE APPLICABLE OWNER, REGISTERED DESIGN PROFESSIONAL, AND/OR CONTRACTOR.

THE NEW YORK CITY DEPARTMENT OF BUILDINGS BEARS NO RESPONSIBILITY OR LIABILITY AND MAKES NO WARRANTY, EXPRESS OR IMPLIED, FOR THE DESIGN AND/OR CONSTRUCTION OF THE INSTALLED PEDESTRIAN PROTECTION SYSTEMS. IN NO WAY SHALL IT BE CONSTRUED THAT THE NEW YORK CITY DEPARTMENT OF BUILDINGS, BY PROVIDING THESE REFERENCE DESIGNS, IS SUPPLANTING OR SUPPLEMENTING THE RESPONSIBILITIES OF THE OWNER, REGISTERED DESIGN PROFESSIONAL, AND/OR CONTRACTOR. THE OWNER AND THE CONTRACTOR ACKNOWLEDGE THAT THE SAMPLE CONSTRUCTION DOCUMENTS PREPARED FOR NYC DOB ARE NOT SITE SPECIFIC AND CANNOT BE USED FOR OR RELIED UPON FOR INSTALLATION OF THE SIDEWALK SHED OR FOR PERMITTING PURPOSES. SEE SECTION 3307 OF THE NYC BUILDING CODE FOR MORE INFORMATION.


THE NEW YORK CITY DEPARTMENT OF BUILDINGS MAKES NO WARRANTY, EXPRESSED OR IMPLIED, WITH RESPECT TO THE USE OF ANY INFORMATION DISCLOSED IN ITS DOCUMENTS; AND ASSUMES NO LIABILITY WITH RESPECT TO THE USE OF ANY INFORMATION INCLUDED IN ITS DOCUMENTS.

Project
Pedestrian Protection Designs
RIGID SHED


Copyright
New York City Department of Buildings

Drawing Title
COVER


Drawing Number:
PPD-R1

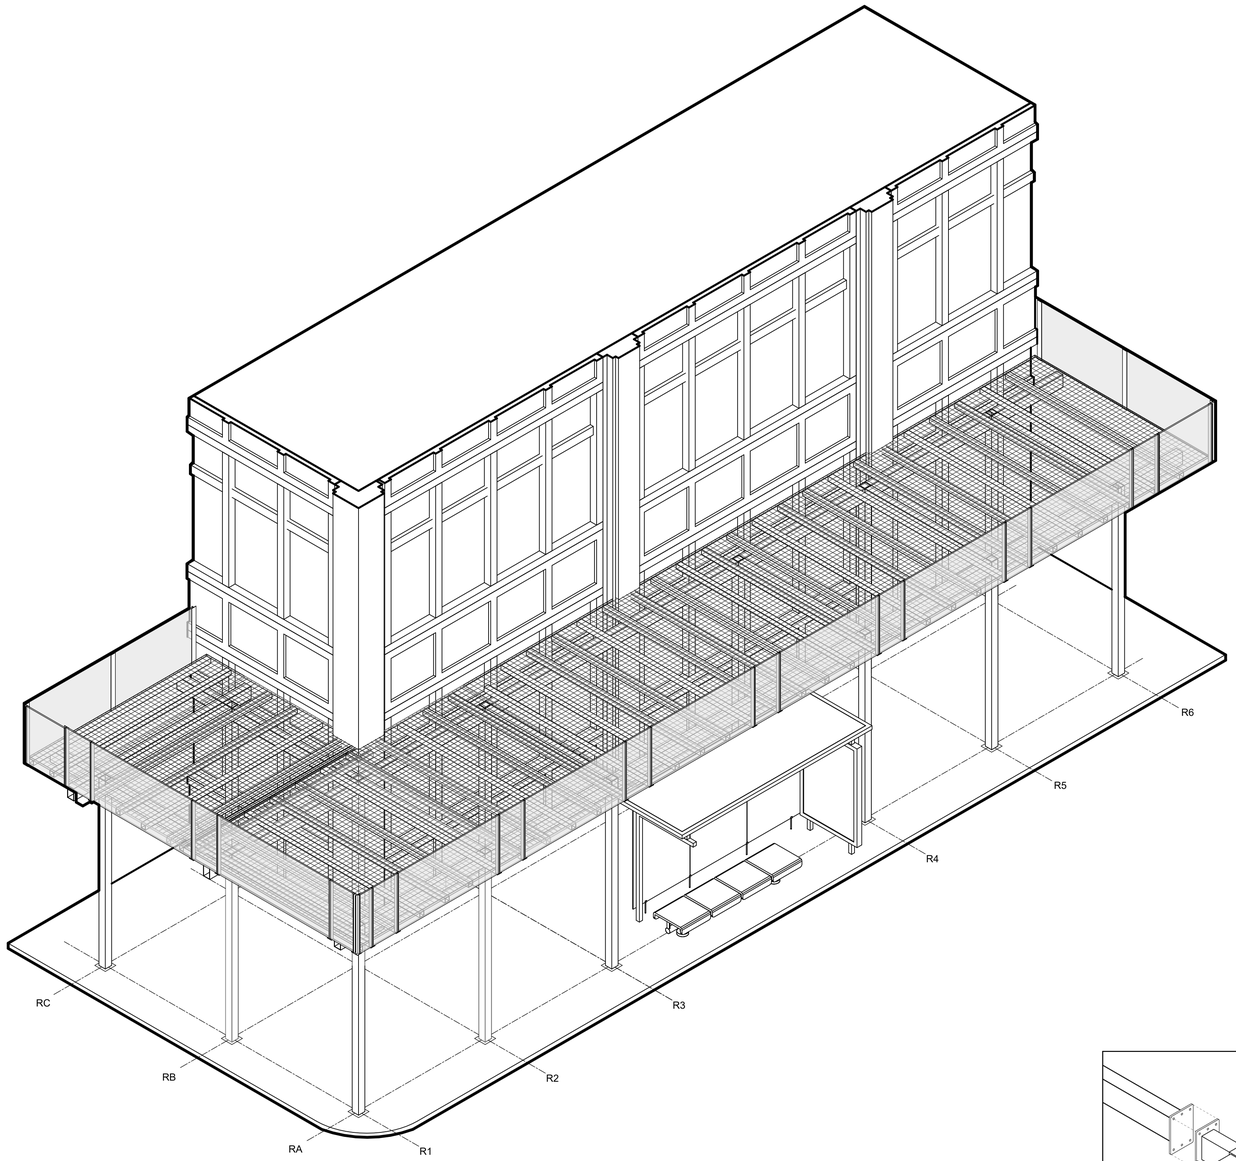


1 AXONOMETRIC

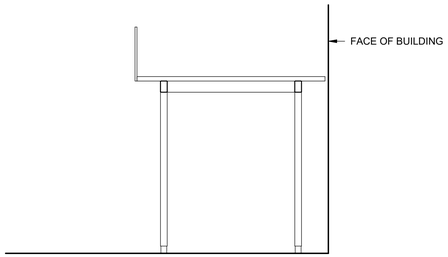


TYPICAL BAY

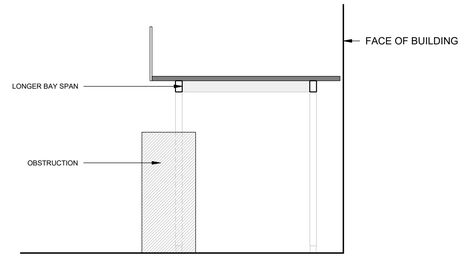

LONGER BAY SPAN

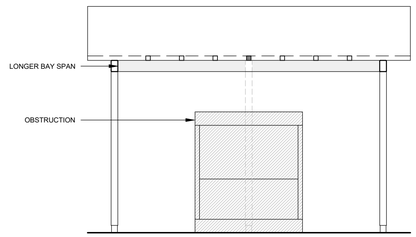

LONGER BAY SPAN

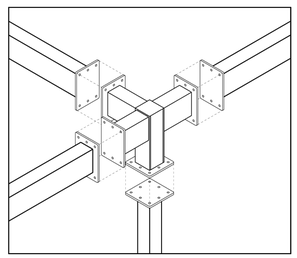

EXPLODED AXONOMETRIC - CONNECTION

SYSTEM DESCRIPTION:

1. HEAVY-DUTY SIDEWALK SHED SYSTEM THAT CAN VARY SPAN LENGTHS AND COLUMN HEIGHTS TO ACCOMMODATE SITE SPECIFIC CONDITIONS.
2. LATERAL AND GRAVITY LOAD RESISTANCE PROVIDED BY A RIGID MOMENT FRAME STRUCTURE AND CONNECTIONS AS DEFINED IN THE DRAWINGS.
3. PLATFORM BEAM ASSEMBLY CREATES AN IN-PLANE DIAPHRAGM FOR LOAD DISTRIBUTION TO RIGID MOMENT FRAME AT COLUMN LINES.
4. SECONDARY JUNIOR BEAMS BEAR ON PRIMARY MOMENT FRAME STRUCTURE AND SUPPORT DECKING.
5. LENGTH OF SECONDARY JUNIOR BEAMS CANTILEVER BEYOND THE PERIMETER BEAMS AND CAN VARY IN LENGTH TO ACCOMODATE SITE SPECIFIC CONDITIONS.
6. SYSTEM CAN ACCOMMODATE TRANSPARENT, TRANSLUCENT, OR SOLID DECK TYPE OPTIONS.

2 SYSTEM VARIATIONS

REFERENCE DESIGN ONLY. SITE SPECIFIC ENGINEERING AND COMPLIANCE WITH APPLICABLE LAWS AND RULES REQUIRED.

NYC Buildings

NOTES

OWNER SHALL RETAIN A REGISTERED DESIGN PROFESSIONAL (ARCHITECTS AND ENGINEERS LICENSED IN THE STATE OF NEW YORK), AND CONTRACTOR WHO SHALL HAVE FULL RESPONSIBILITY FOR COMPLIANCE WITH APPLICABLE LAWS, RULES AND REQUIREMENTS PERTAINING TO THE DESIGN, SPECIFICATIONS, PERMITTING, FABRICATION, INSTALLATION, CONSTRUCTION, AND MAINTENANCE OF PEDESTRIAN PROTECTION SYSTEMS. FULL RESPONSIBILITY FOR THE INSTALLED PEDESTRIAN PROTECTION SYSTEMS SHALL REMAIN WITH THE APPLICABLE OWNER, REGISTERED DESIGN PROFESSIONAL, AND/OR CONTRACTOR.

THE NEW YORK CITY DEPARTMENT OF BUILDINGS BEARS NO RESPONSIBILITY OR LIABILITY AND MAKES NO WARRANTY, EXPRESS OR IMPLIED, FOR THE DESIGN AND/OR CONSTRUCTION OF THE INSTALLED PEDESTRIAN PROTECTION SYSTEMS. IN NO WAY SHALL IT BE CONSTRUED THAT THE NEW YORK CITY DEPARTMENT OF BUILDINGS, BY PROVIDING THESE REFERENCE DESIGNS, IS SUPPLANTING OR SUPPLEMENTING THE RESPONSIBILITIES OF THE OWNER, REGISTERED DESIGN PROFESSIONAL, AND/OR CONTRACTOR. THE OWNER AND THE CONTRACTOR ACKNOWLEDGE THAT THE SAMPLE CONSTRUCTION DOCUMENTS PREPARED FOR NYC DOB ARE NOT SITE SPECIFIC AND CANNOT BE USED FOR OR RELIED UPON FOR INSTALLATION OF THE SIDEWALK SHED OR FOR PERMITTING PURPOSES. SEE SECTION 3307 OF THE NYC BUILDING CODE FOR MORE INFORMATION.


THE NEW YORK CITY DEPARTMENT OF BUILDINGS MAKES NO WARRANTY, EXPRESSED OR IMPLIED, WITH RESPECT TO THE USE OF ANY INFORMATION DISCLOSED IN ITS DOCUMENTS; AND ASSUMES NO LIABILITY WITH RESPECT TO THE USE OF ANY INFORMATION INCLUDED IN ITS DOCUMENTS.

Project
Pedestrian Protection Designs
RIGID SHED

Copyright
New York City Department of Buildings


Drawing Title
AXONOMETRIC

Drawing Number:
PPD-R3

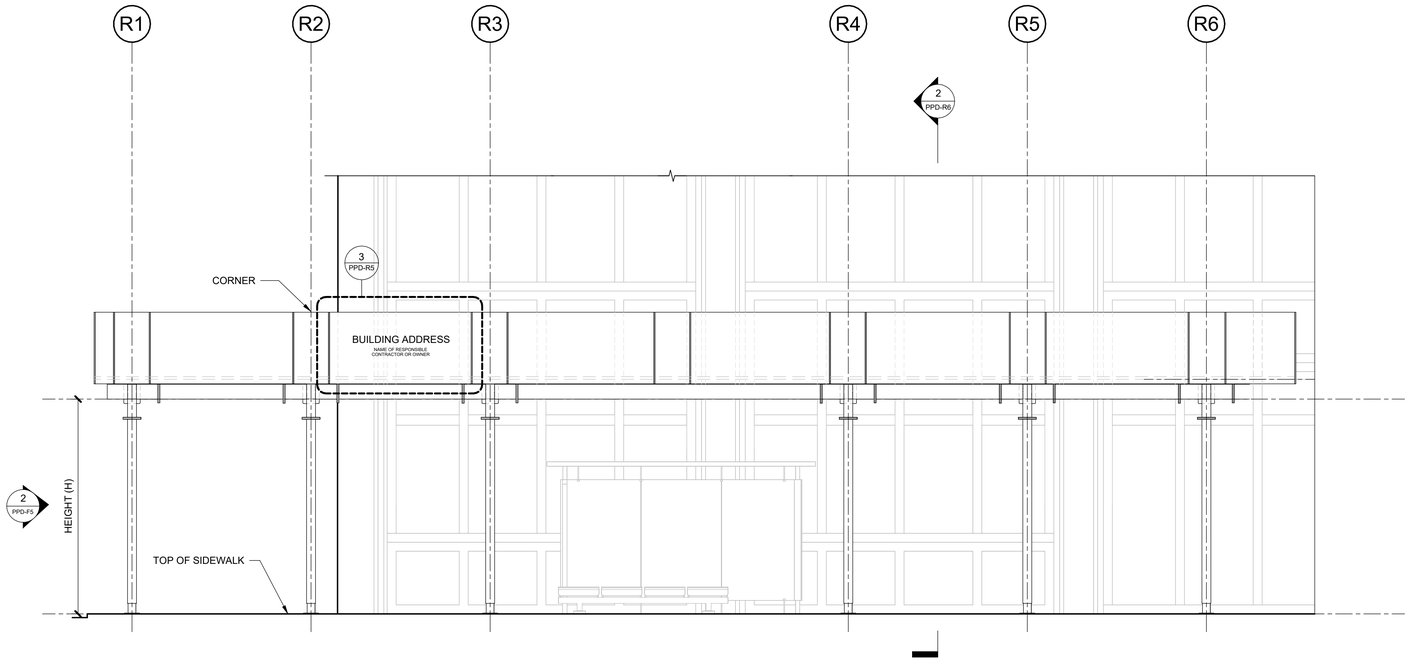


NOTES:
1. FOR H DIMENSION REFER TO SCHEDULE ON DRAWING PPD-R4
2. FOR DECK TYPE OPTIONS SEE DRAWINGS PPD-R8 & PPD-R9

1 ELEVATION
1/4" = 1'-0"

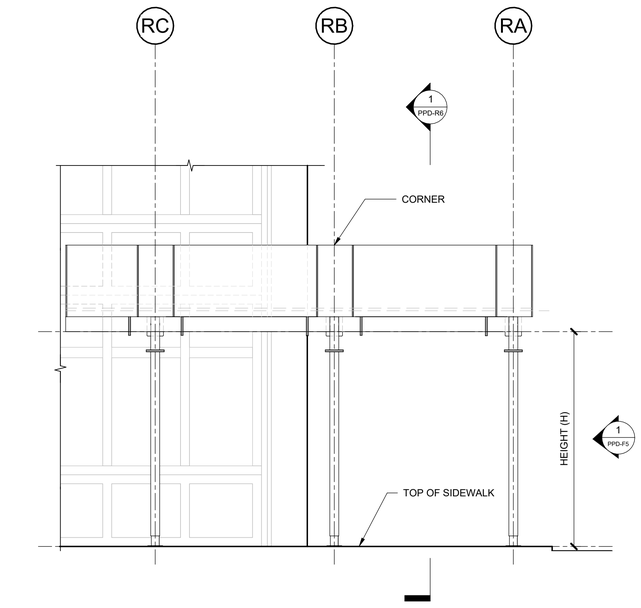

NOTES:
1. FOR H DIMENSION REFER TO SCHEDULE ON DRAWING PPD-R4
2. FOR DECK TYPE OPTIONS SEE DRAWINGS PPD-R8 & PPD-R9

2 ELEVATION
1/4" = 1'-0"

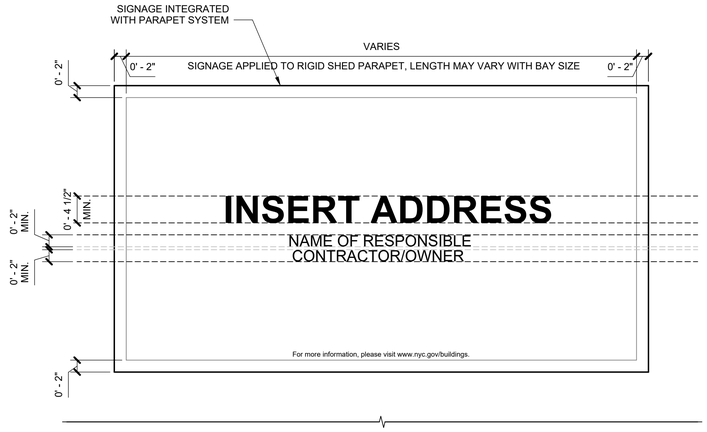

NOTE: CUT VINYL LETTERING PRE-SPACED AND PRE-MASKED WITH TRANSFER TAPE - COLOR MATCHED TO SIDEWALK SHED AND SIZED PER NYC BUILDING CODE REQUIREMENTS FOR SIGNAGE ON SIDEWALK SHED

3 DETAIL - SIGNAGE
1" = 1'-0"

REFERENCE DESIGN ONLY. SITE SPECIFIC ENGINEERING AND COMPLIANCE WITH APPLICABLE LAWS AND RULES REQUIRED.

Buildings

NOTES

OWNER SHALL RETAIN A REGISTERED DESIGN PROFESSIONAL (ARCHITECTS AND ENGINEERS LICENSED IN THE STATE OF NEW YORK), AND CONTRACTOR WHO SHALL HAVE FULL RESPONSIBILITY FOR COMPLIANCE WITH APPLICABLE LAWS, RULES AND REQUIREMENTS PERTAINING TO THE DESIGN, SPECIFICATIONS, PERMITTING, FABRICATION, INSTALLATION, CONSTRUCTION, AND MAINTENANCE OF PEDESTRIAN PROTECTION SYSTEMS. FULL RESPONSIBILITY FOR THE INSTALLED PEDESTRIAN PROTECTION SYSTEMS SHALL REMAIN WITH THE APPLICABLE OWNER, REGISTERED DESIGN PROFESSIONAL, AND/OR CONTRACTOR.

THE NEW YORK CITY DEPARTMENT OF BUILDINGS BEARS NO RESPONSIBILITY OR LIABILITY AND MAKES NO WARRANTY, EXPRESS OR IMPLIED, FOR THE DESIGN AND/OR CONSTRUCTION OF THE INSTALLED PEDESTRIAN PROTECTION SYSTEMS. IN NO WAY SHALL IT BE CONSTRUED THAT THE NEW YORK CITY DEPARTMENT OF BUILDINGS, BY PROVIDING THESE REFERENCE DESIGNS, IS SUPPLANTING OR SUPPLEMENTING THE RESPONSIBILITIES OF THE OWNER, REGISTERED DESIGN PROFESSIONAL, AND/OR CONTRACTOR. THE OWNER AND THE CONTRACTOR ACKNOWLEDGE THAT THE SAMPLE CONSTRUCTION DOCUMENTS PREPARED FOR NYC DOB ARE NOT SITE SPECIFIC AND CANNOT BE USED FOR OR RELIED UPON FOR INSTALLATION OF THE SIDEWALK SHED OR FOR PERMITTING PURPOSES. SEE SECTION 3307 OF THE NYC BUILDING CODE FOR MORE INFORMATION.


THE NEW YORK CITY DEPARTMENT OF BUILDINGS MAKES NO WARRANTY, EXPRESSED OR IMPLIED, WITH RESPECT TO THE USE OF ANY INFORMATION DISCLOSED IN ITS DOCUMENTS; AND ASSUMES NO LIABILITY WITH RESPECT TO THE USE OF ANY INFORMATION INCLUDED IN ITS DOCUMENTS.

Project
Pedestrian Protection Designs
RIGID SHED

Copyright
New York City Department of Buildings


Drawing Title
ELEVATIONS

Drawing Number:
PPD-R5

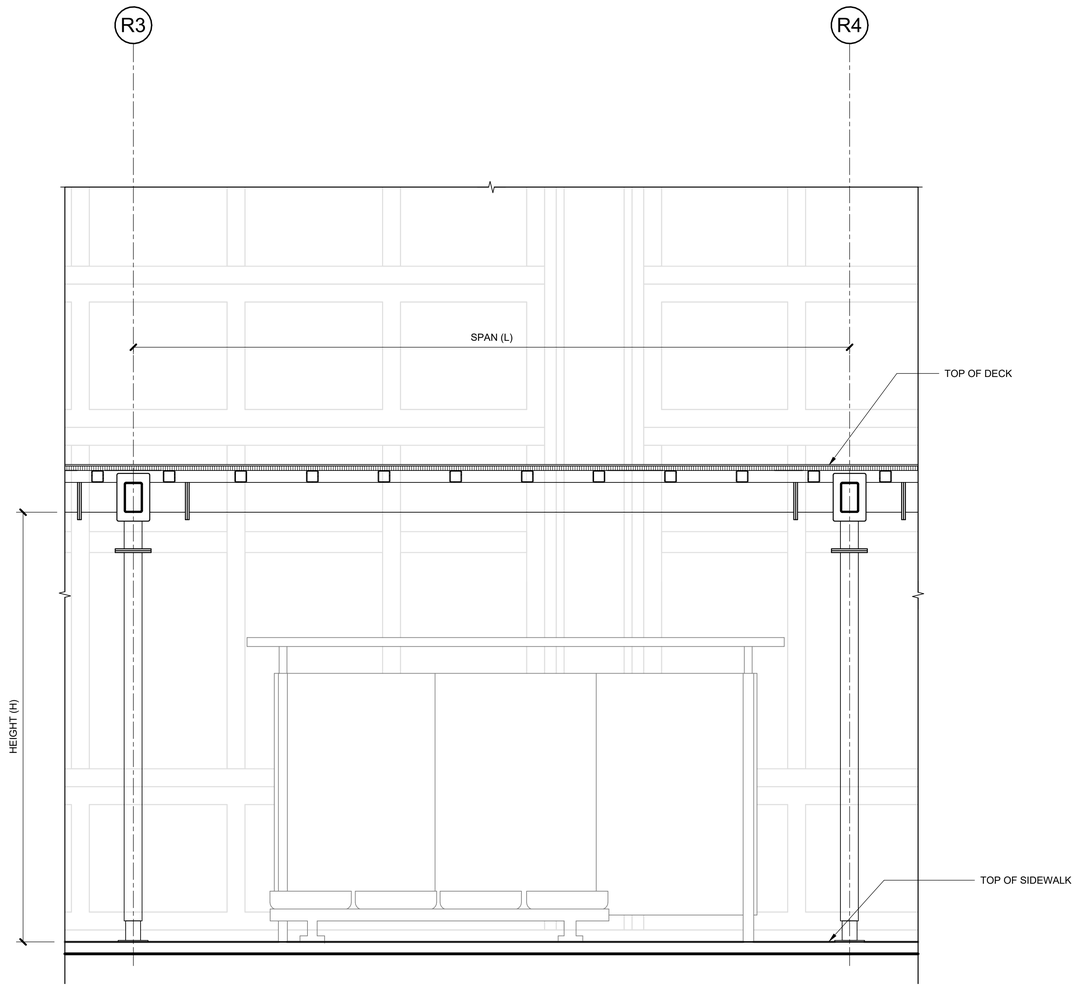

NOTES:
1. FOR H AND L DIMENSIONS REFER TO SCHEDULE ON DRAWING PPD-R4
2. FOR DECK TYPE OPTIONS SEE DRAWINGS PPD-R8 & PPD-R9

1 SECTION - INCREASED SPAN
1/2" = 1'-0"

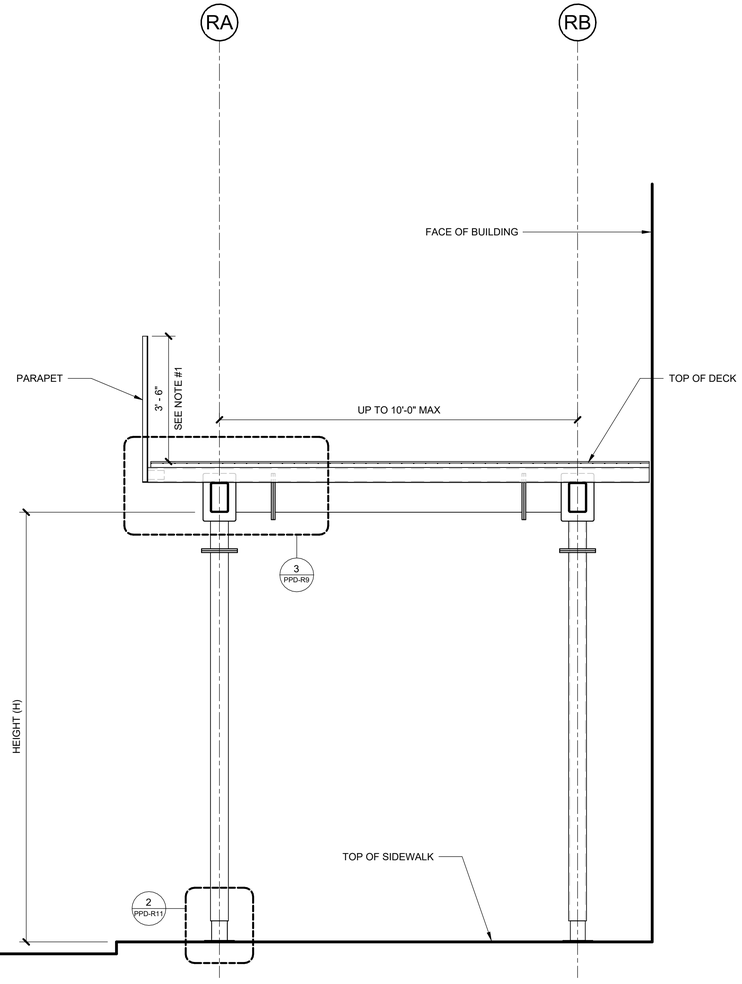

NOTES:
1. PARAPET SHALL BE A MINIMUM OF 3'-6" HIGH BUT NOT MORE THAN 4'-0" HIGH PER NYC BUILDING CODE AS MEASURED FROM TOP OF PLATFORM DECK.
2. FOR H DIMENSION REFER TO SCHEDULE ON DRAWING PPD-R4
3. FOR DECK TYPE OPTIONS SEE DRAWINGS PPD-R8 & PPD-R9

2 TYPICAL SECTION
1/2" = 1'-0"

REFERENCE DESIGN ONLY. SITE SPECIFIC ENGINEERING AND COMPLIANCE WITH APPLICABLE LAWS AND RULES REQUIRED.

NYC Buildings

NOTES

OWNER SHALL RETAIN A REGISTERED DESIGN PROFESSIONAL (ARCHITECTS AND ENGINEERS LICENSED IN THE STATE OF NEW YORK), AND CONTRACTOR WHO SHALL HAVE FULL RESPONSIBILITY FOR COMPLIANCE WITH APPLICABLE LAWS, RULES AND REQUIREMENTS PERTAINING TO THE DESIGN, SPECIFICATIONS, PERMITTING, FABRICATION, INSTALLATION, CONSTRUCTION, AND MAINTENANCE OF PEDESTRIAN PROTECTION SYSTEMS. FULL RESPONSIBILITY FOR THE INSTALLED PEDESTRIAN PROTECTION SYSTEMS SHALL REMAIN WITH THE APPLICABLE OWNER, REGISTERED DESIGN PROFESSIONAL, AND/OR CONTRACTOR.

THE NEW YORK CITY DEPARTMENT OF BUILDINGS BEARS NO RESPONSIBILITY OR LIABILITY AND MAKES NO WARRANTY, EXPRESS OR IMPLIED, FOR THE DESIGN AND/OR CONSTRUCTION OF THE INSTALLED PEDESTRIAN PROTECTION SYSTEMS. IN NO WAY SHALL IT BE CONSTRUED THAT THE NEW YORK CITY DEPARTMENT OF BUILDINGS, BY PROVIDING THESE REFERENCE DESIGNS, IS SUPPLANTING OR SUPPLEMENTING THE RESPONSIBILITIES OF THE OWNER, REGISTERED DESIGN PROFESSIONAL, AND/OR CONTRACTOR. THE OWNER AND THE CONTRACTOR ACKNOWLEDGE THAT THE SAMPLE CONSTRUCTION DOCUMENTS PREPARED FOR NYC DOB ARE NOT SITE SPECIFIC AND CANNOT BE USED FOR OR RELIED UPON FOR INSTALLATION OF THE SIDEWALK SHED OR FOR PERMITTING PURPOSES. SEE SECTION 3307 OF THE NYC BUILDING CODE FOR MORE INFORMATION.


THE NEW YORK CITY DEPARTMENT OF BUILDINGS MAKES NO WARRANTY, EXPRESSED OR IMPLIED, WITH RESPECT TO THE USE OF ANY INFORMATION DISCLOSED IN ITS DOCUMENTS; AND ASSUMES NO LIABILITY WITH RESPECT TO THE USE OF ANY INFORMATION INCLUDED IN ITS DOCUMENTS.

Project
Pedestrian Protection Designs
RIGID SHED


Copyright
New York City Department of Buildings

Drawing Title
SECTIONS


Drawing Number:
PPD-R6

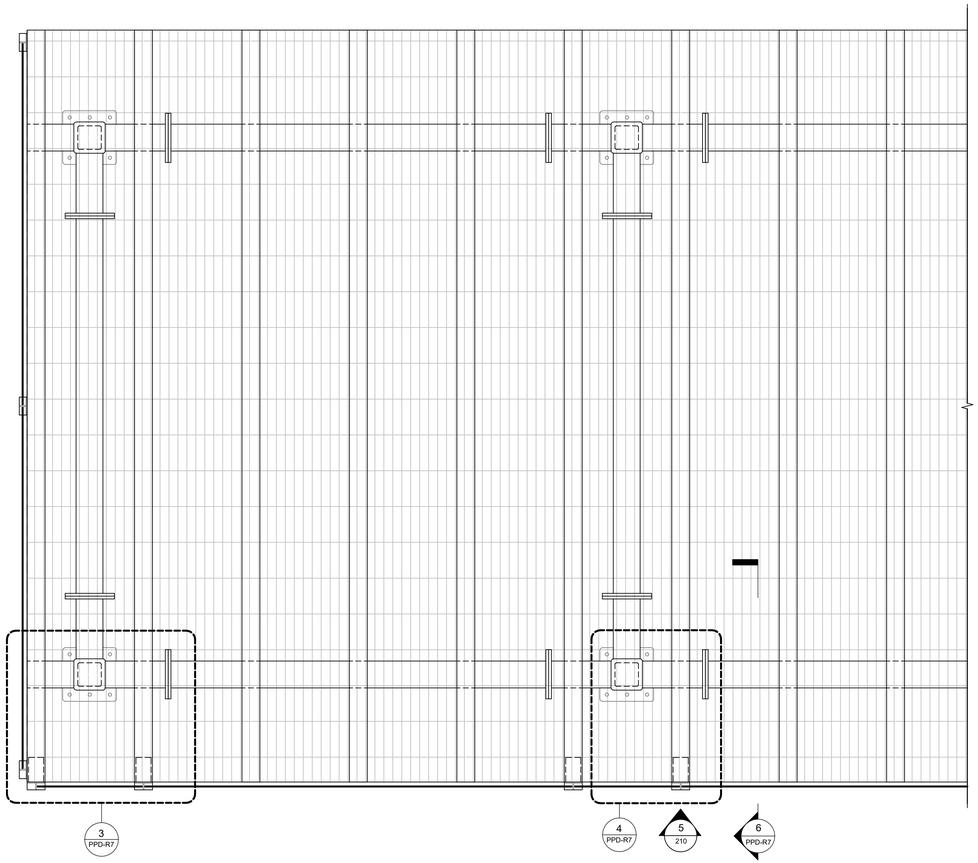


1 PART PLAN - END CONDITION
3/4" = 1'-0"

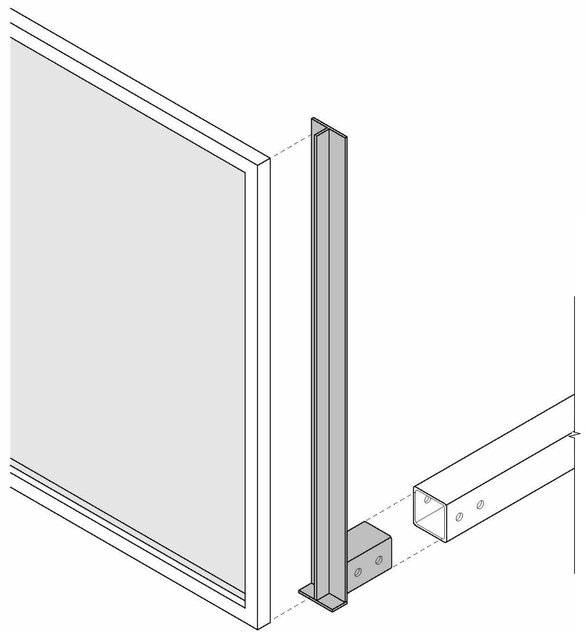


2 EXPLODED AXONOMETRIC - FRAMING
12" = 1'-0"

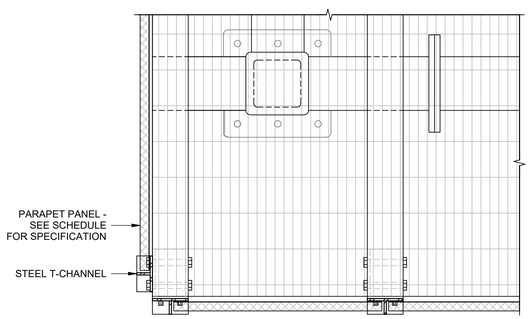


3 PLAN DETAIL - CORNER
1 1/2" = 1'-0"

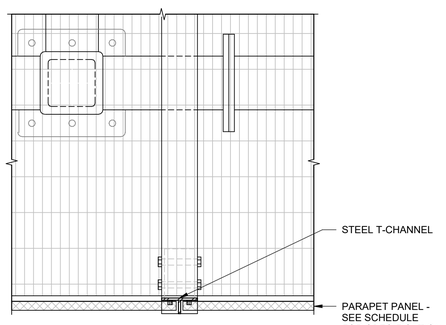

4 PLAN DETAIL
1 1/2" = 1'-0"

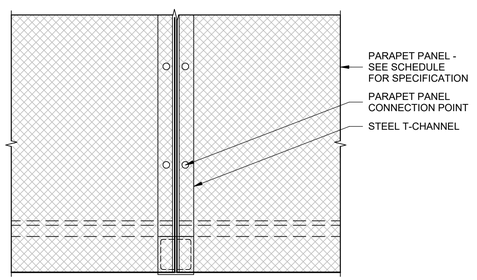

5 ELEVATION DETAIL
1 1/2" = 1'-0"

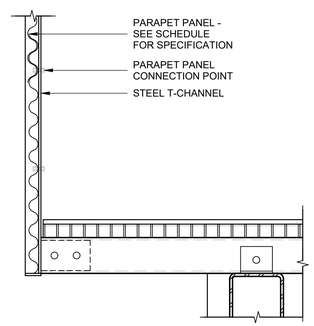

6 SECTION DETAIL
1 1/2" = 1'-0"

REFERENCE DESIGN ONLY. SITE SPECIFIC ENGINEERING AND COMPLIANCE WITH APPLICABLE LAWS AND RULES REQUIRED.

NYC Buildings

NOTES

OWNER SHALL RETAIN A REGISTERED DESIGN PROFESSIONAL (ARCHITECTS AND ENGINEERS LICENSED IN THE STATE OF NEW YORK), AND CONTRACTOR WHO SHALL HAVE FULL RESPONSIBILITY FOR COMPLIANCE WITH APPLICABLE LAWS, RULES AND REQUIREMENTS PERTAINING TO THE DESIGN, SPECIFICATIONS, PERMITTING, FABRICATION, INSTALLATION, CONSTRUCTION, AND MAINTENANCE OF PEDESTRIAN PROTECTION SYSTEMS. FULL RESPONSIBILITY FOR THE INSTALLED PEDESTRIAN PROTECTION SYSTEMS SHALL REMAIN WITH THE APPLICABLE OWNER, REGISTERED DESIGN PROFESSIONAL, AND/OR CONTRACTOR.

THE NEW YORK CITY DEPARTMENT OF BUILDINGS BEARS NO RESPONSIBILITY OR LIABILITY AND MAKES NO WARRANTY, EXPRESS OR IMPLIED, FOR THE DESIGN AND/OR CONSTRUCTION OF THE INSTALLED PEDESTRIAN PROTECTION SYSTEMS. IN NO WAY SHALL IT BE CONSTRUED THAT THE NEW YORK CITY DEPARTMENT OF BUILDINGS, BY PROVIDING THESE REFERENCE DESIGNS, IS SUPPLANTING OR SUPPLEMENTING THE RESPONSIBILITIES OF THE OWNER, REGISTERED DESIGN PROFESSIONAL, AND/OR CONTRACTOR. THE OWNER AND THE CONTRACTOR ACKNOWLEDGE THAT THE SAMPLE CONSTRUCTION DOCUMENTS PREPARED FOR NYC DOB ARE NOT SITE SPECIFIC AND CANNOT BE USED FOR OR RELIED UPON FOR INSTALLATION OF THE SIDEWALK SHED OR FOR PERMITTING PURPOSES. SEE SECTION 3307 OF THE NYC BUILDING CODE FOR MORE INFORMATION.


THE NEW YORK CITY DEPARTMENT OF BUILDINGS MAKES NO WARRANTY, EXPRESSED OR IMPLIED, WITH RESPECT TO THE USE OF ANY INFORMATION DISCLOSED IN ITS DOCUMENTS; AND ASSUMES NO LIABILITY WITH RESPECT TO THE USE OF ANY INFORMATION INCLUDED IN ITS DOCUMENTS.

Project
Pedestrian Protection Designs
RIGID SHED


Copyright
New York City Department of Buildings

Drawing Title
DETAILS


Drawing Number:
PPD-R7

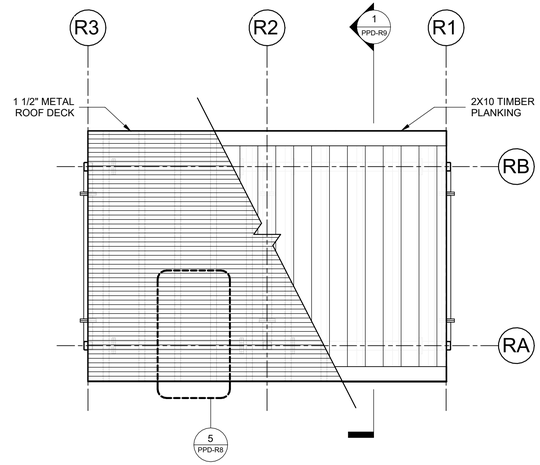


1 PART PLAN - DECK TYPE D1
1/4" = 1'-0"

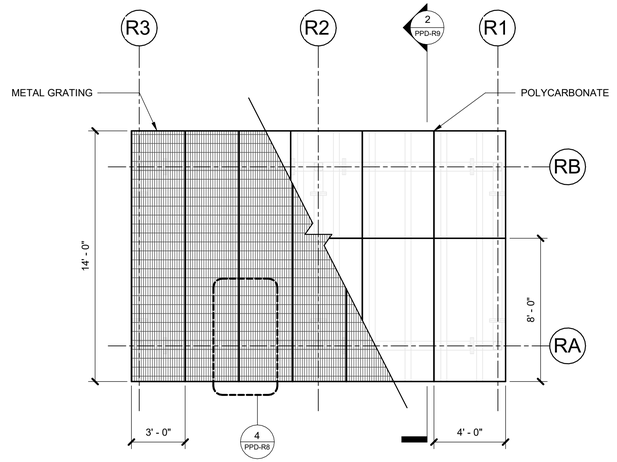


2 PART PLAN - DECK TYPE D2
1/4" = 1'-0"

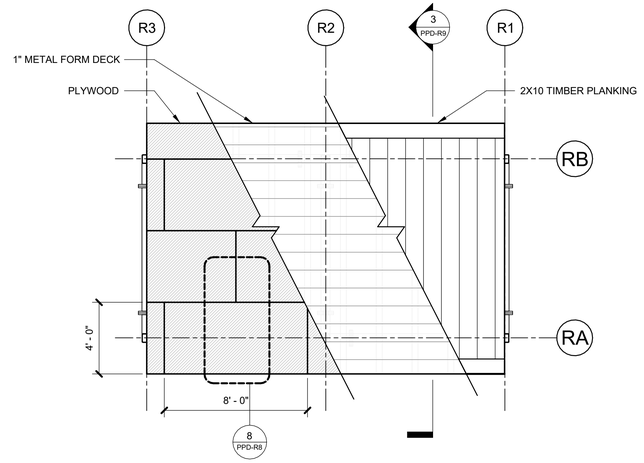


3 PART PLAN - DECK TYPE D3
1/4" = 1'-0"

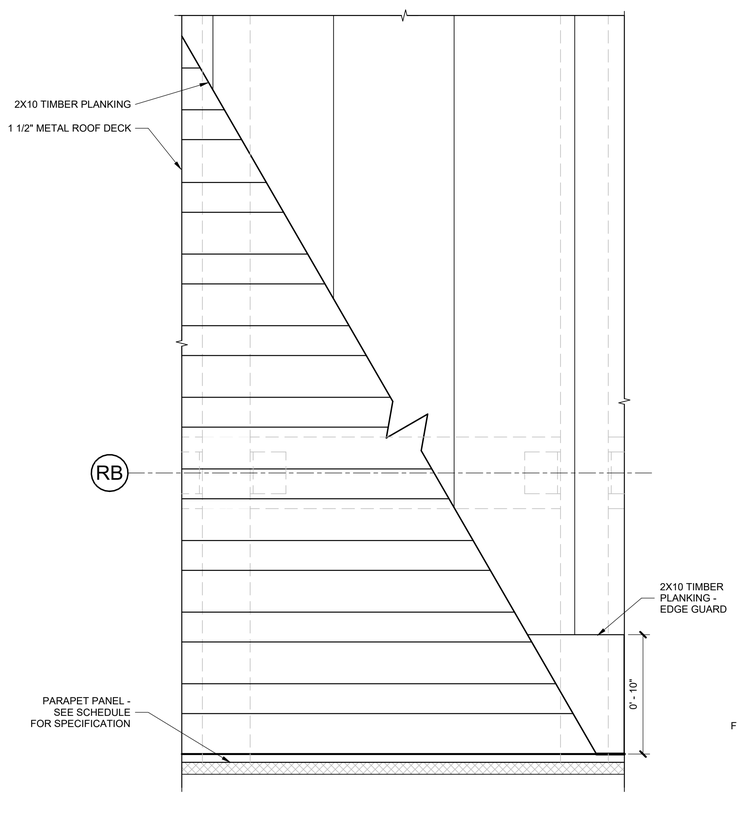

5 PLAN DETAIL - DECK TYPE D1
2" = 1'-0"

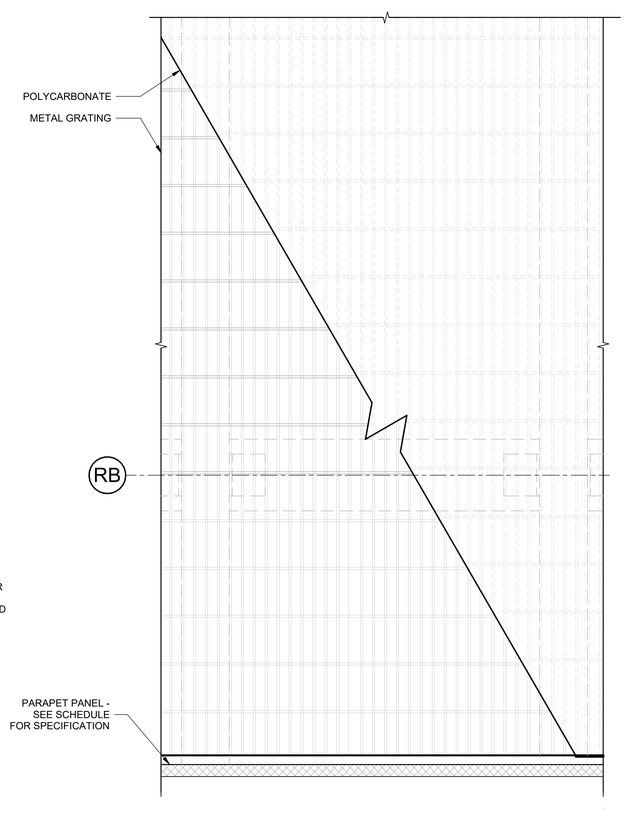

4 PLAN DETAIL - DECK TYPE D2
2" = 1'-0"

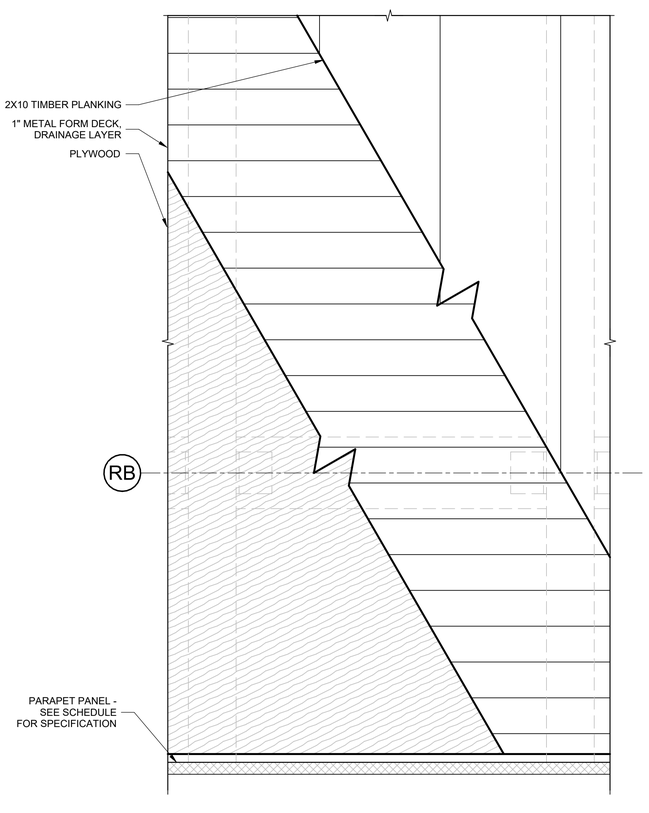

8 PLAN DETAIL - DECK TYPE D3
2" = 1'-0"

REFERENCE DESIGN ONLY. SITE SPECIFIC ENGINEERING AND COMPLIANCE WITH APPLICABLE LAWS AND RULES REQUIRED.

NYC Buildings

NOTES

OWNER SHALL RETAIN A REGISTERED DESIGN PROFESSIONAL (ARCHITECTS AND ENGINEERS LICENSED IN THE STATE OF NEW YORK), AND CONTRACTOR WHO SHALL HAVE FULL RESPONSIBILITY FOR COMPLIANCE WITH APPLICABLE LAWS, RULES AND REQUIREMENTS PERTAINING TO THE DESIGN, SPECIFICATIONS, PERMITTING, FABRICATION, INSTALLATION, CONSTRUCTION, AND MAINTENANCE OF PEDESTRIAN PROTECTION SYSTEMS. FULL RESPONSIBILITY FOR THE INSTALLED PEDESTRIAN PROTECTION SYSTEMS SHALL REMAIN WITH THE APPLICABLE OWNER, REGISTERED DESIGN PROFESSIONAL, AND/OR CONTRACTOR.

THE NEW YORK CITY DEPARTMENT OF BUILDINGS BEARS NO RESPONSIBILITY OR LIABILITY AND MAKES NO WARRANTY, EXPRESS OR IMPLIED, FOR THE DESIGN AND/OR CONSTRUCTION OF THE INSTALLED PEDESTRIAN PROTECTION SYSTEMS. IN NO WAY SHALL IT BE CONSTRUED THAT THE NEW YORK CITY DEPARTMENT OF BUILDINGS, BY PROVIDING THESE REFERENCE DESIGNS, IS SUPPLANTING OR SUPPLEMENTING THE RESPONSIBILITIES OF THE OWNER, REGISTERED DESIGN PROFESSIONAL, AND/OR CONTRACTOR. THE OWNER AND THE CONTRACTOR ACKNOWLEDGE THAT THE SAMPLE CONSTRUCTION DOCUMENTS PREPARED FOR NYC DOB ARE NOT SITE SPECIFIC AND CANNOT BE USED FOR OR RELIED UPON FOR INSTALLATION OF THE SIDEWALK SHED OR FOR PERMITTING PURPOSES. SEE SECTION 3307 OF THE NYC BUILDING CODE FOR MORE INFORMATION.


THE NEW YORK CITY DEPARTMENT OF BUILDINGS MAKES NO WARRANTY, EXPRESSED OR IMPLIED, WITH RESPECT TO THE USE OF ANY INFORMATION DISCLOSED IN ITS DOCUMENTS; AND ASSUMES NO LIABILITY WITH RESPECT TO THE USE OF ANY INFORMATION INCLUDED IN ITS DOCUMENTS.

Project
Pedestrian Protection Designs
RIGID SHED


Copyright
New York City Department of Buildings

Drawing Title
DETAILS


Drawing Number:
PPD-R8

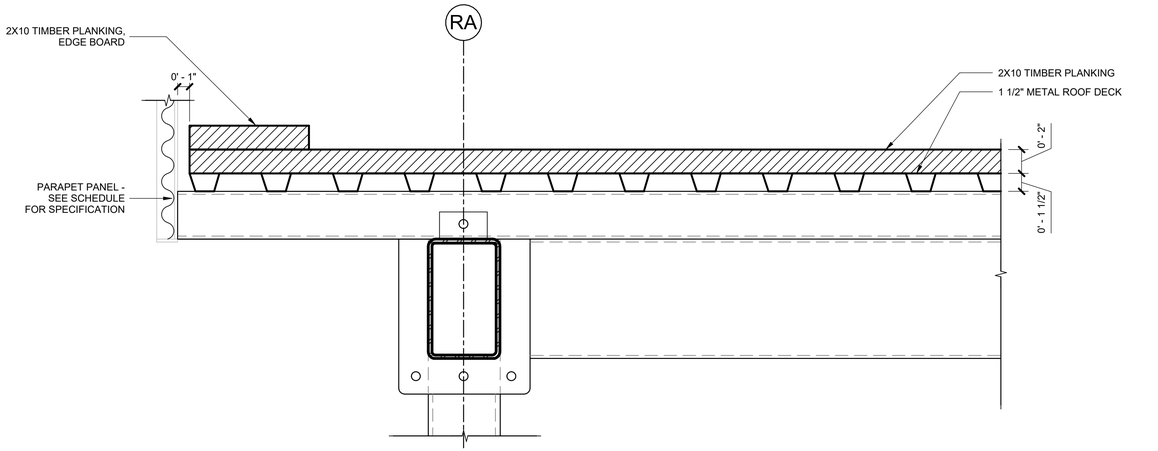

1 SECTION DETAIL - DECK TYPE D1
2" = 1'-0"

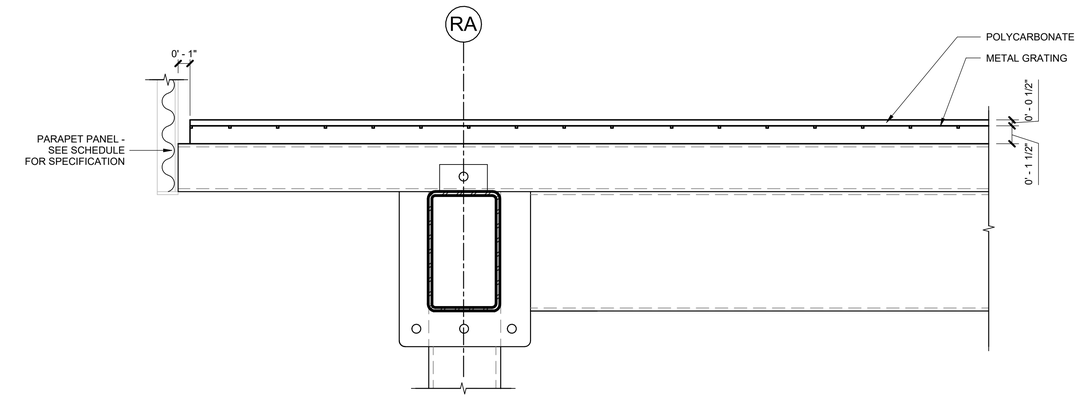

2 SECTION DETAIL - DECK TYPE D2
2" = 1'-0"

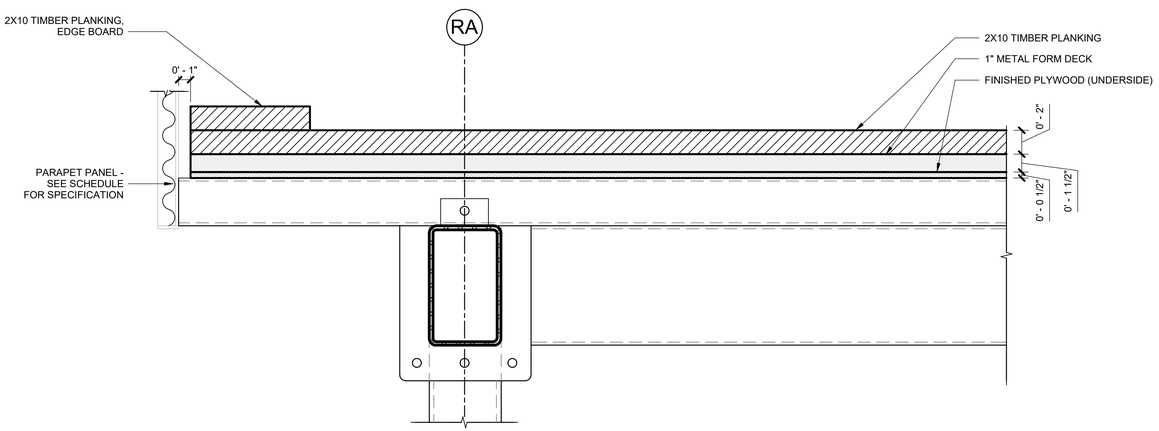

3 SECTION DETAIL - DETAIL D3
2" = 1'-0"

STRUCTURAL MEMBER FINISH SCHEDULE

FINISH TYPE	FINISH	COLOR	STRUCTURAL MEMBER	NOTES
GALVANIZED STEEL	GALVANIZED STEEL	TYP.	COLUMN (C1)	
	GALVANIZED STEEL	TYP.	BEAM (B1/B2)	
	GALVANIZED STEEL	TYP.	JUNIOR BEAM (J1)	
PRIMED & PAINTED w/ GALVANIZED STEEL	PRIMED & PAINTED	CUSTOM - RAL COLOR	COLUMN (C1)	
	PRIMED & PAINTED	CUSTOM - RAL COLOR	BEAM (B1/B2)	
	PRIMED & PAINTED	CUSTOM - RAL COLOR	JUNIOR BEAM (J1)	
PRIMED & PAINTED w/ UNTREATED STEEL	PRIMED & PAINTED	CUSTOM - RAL COLOR	COLUMN (C1)	
	PRIMED & PAINTED	CUSTOM - RAL COLOR	BEAM (B1/B2)	
	PRIMED & PAINTED	CUSTOM - RAL COLOR	JUNIOR BEAM (J1)	
POWDERCOATED w/ UNTREATED STEEL	POWDERCOATED STEEL	CUSTOM - RAL COLOR	COLUMN (C1)	
	POWDERCOATED STEEL	CUSTOM - RAL COLOR	BEAM (B1/B2)	
	POWDERCOATED STEEL	CUSTOM - RAL COLOR	JUNIOR BEAM (J1)	


DECK TYPES: MATERIAL & FINISH SCHEDULE

DECKING MATERIAL	FINISH	COLOR	NOTES
DECK TYPE D1	2X10 TIMBER PLANKING	TYP.	"OSHA BOARD", PERPENDICULAR TO B-DECK
	1 1/2" METAL ROOF DECK	CUSTOM - RAL COLOR	- PRIMED & PAINTED TO MATCH - PERPENDICULAR TO J1 - EDGES TO OVERLAP 2" MINIMUM
DECK TYPE D2	1/2" POLYCARBONATE	CLEAR, BLUE	- CO-EXTRUDED OR COATED UV PROTECION ON ONE SIDE FOR EXTERIOR APPLICATIONS - SEAMS TO OCCUR ON CENTERLINES OF BEAMS - ALIGN SEAMS OF POLYCARBONATE FOR APPLICATION OF TAPE (SEE ADD. NOTES FOR SPEC).
	METAL GRATING	TYP.	- SEE PPD-R2 FOR SPECIFICATION - PRIMED & PAINTED TO MATCH
DECK TYPE D3	2X10 TIMBER PLANKING	TYP.	"OSHA BOARD", PERPENDICULAR TO C-DECK
	1" METAL FORM DECK	TYP.	PERPENDICULAR TO J1
	PLYWOOD	CUSTOM - RAL COLOR	- PRIMED & PAINTED TO MATCH - 1/2" OR 3/4" THICKNESS

PARAPET: MATERIAL & FINISH SCHEDULE

FENCING MATERIAL	FINISH	COLOR	NOTES
PARAPET PANEL	CORRUGATED ALUMINIUM	CUSTOM - RAL COLOR	20 GAUGE PAINTED CORRUGATED ALUMINIUM (PERFORATED) - 3/4"

ADDITIONAL NOTES:
- TAPE SPECIFICATION: 2" CLEAR WEATHERPROOF AND UV RESISTANT TAPE
- SIGNAGE SPECIFICATION: VINYL LETTERING PRE-SPACED AND PRE-MASKED WITH TRANSFER TAPE - COLOR MATCHED TO SIDEWALK SHED AND SIZED PER DOB CH. 33 REQUIREMENTS FOR SIGNAGE ON SIDEWALK SHED

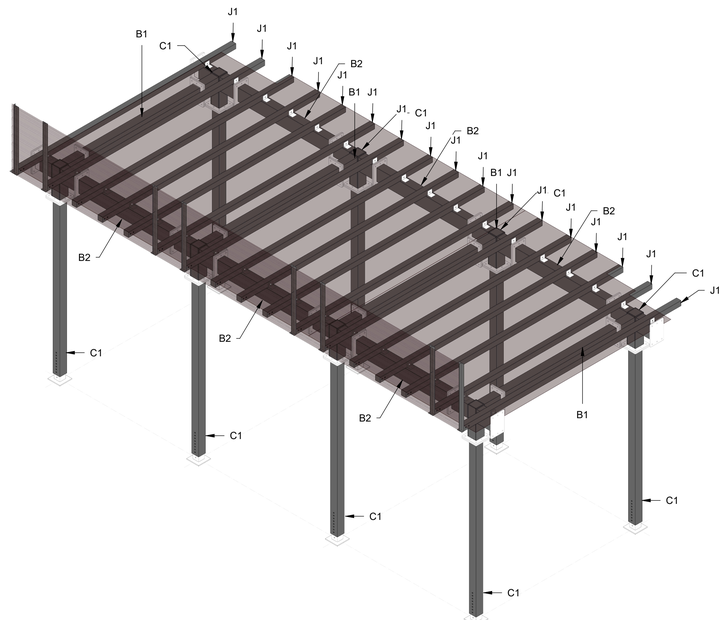

4 AXONOMETRIC

REFERENCE DESIGN ONLY. SITE SPECIFIC ENGINEERING AND COMPLIANCE WITH APPLICABLE LAWS AND RULES REQUIRED.

NYC Buildings

NOTES

OWNER SHALL RETAIN A REGISTERED DESIGN PROFESSIONAL (ARCHITECTS AND ENGINEERS LICENSED IN THE STATE OF NEW YORK), AND CONTRACTOR WHO SHALL HAVE FULL RESPONSIBILITY FOR COMPLIANCE WITH APPLICABLE LAWS, RULES AND REQUIREMENTS PERTAINING TO THE DESIGN, SPECIFICATIONS, PERMITTING, FABRICATION, INSTALLATION, CONSTRUCTION, AND MAINTENANCE OF PEDESTRIAN PROTECTION SYSTEMS. FULL RESPONSIBILITY FOR THE INSTALLED PEDESTRIAN PROTECTION SYSTEMS SHALL REMAIN WITH THE APPLICABLE OWNER, REGISTERED DESIGN PROFESSIONAL, AND/OR CONTRACTOR.

THE NEW YORK CITY DEPARTMENT OF BUILDINGS BEARS NO RESPONSIBILITY OR LIABILITY AND MAKES NO WARRANTY, EXPRESS OR IMPLIED, FOR THE DESIGN AND/OR CONSTRUCTION OF THE INSTALLED PEDESTRIAN PROTECTION SYSTEMS. IN NO WAY SHALL IT BE CONSTRUED THAT THE NEW YORK CITY DEPARTMENT OF BUILDINGS, BY PROVIDING THESE REFERENCE DESIGNS, IS SUPPLANTING OR SUPPLEMENTING THE RESPONSIBILITIES OF THE OWNER, REGISTERED DESIGN PROFESSIONAL, AND/OR CONTRACTOR. THE OWNER AND THE CONTRACTOR ACKNOWLEDGE THAT THE SAMPLE CONSTRUCTION DOCUMENTS PREPARED FOR NYC DOB ARE NOT SITE SPECIFIC AND CANNOT BE USED FOR OR RELIED UPON FOR INSTALLATION OF THE SIDEWALK SHED OR FOR PERMITTING PURPOSES. SEE SECTION 3307 OF THE NYC BUILDING CODE FOR MORE INFORMATION.

THE NEW YORK CITY DEPARTMENT OF BUILDINGS MAKES NO WARRANTY, EXPRESSED OR IMPLIED, WITH RESPECT TO THE USE OF ANY INFORMATION DISCLOSED IN ITS DOCUMENTS; AND ASSUMES NO LIABILITY WITH RESPECT TO THE USE OF ANY INFORMATION INCLUDED IN ITS DOCUMENTS.

Project
Pedestrian Protection Designs
RIGID SHED

Copyright
New York City Department of Buildings

Drawing Title
DETAILS, MATERIAL AND FINISH SCHEDULES

Drawing Number:
PPD-R9